
KEY PLAN

Area A

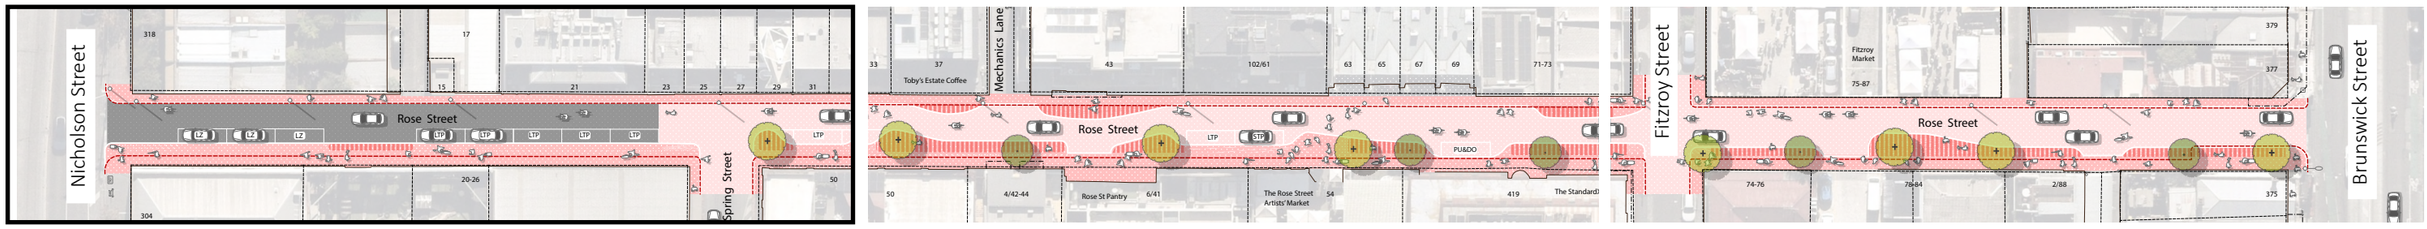


Rose Street Traffic direction

Westbound Only

Rose Street Traffic direction

Two-way

CONCEPT PLAN

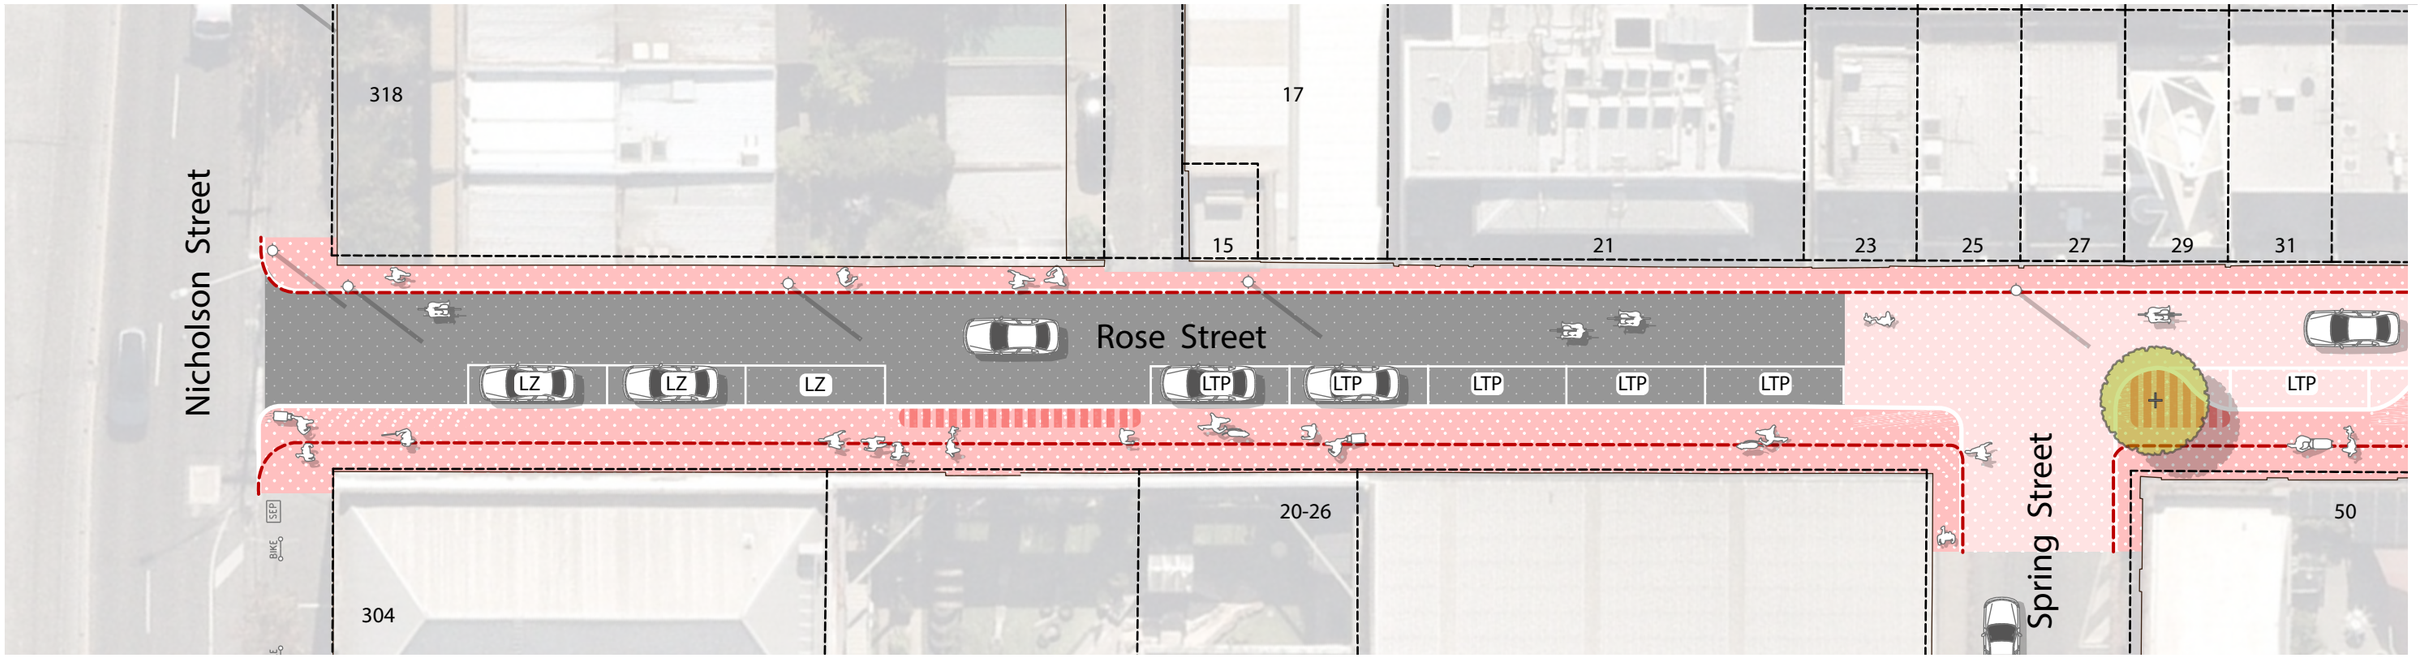

N

KEY

- Existing Tree
- Potential New Tree
- Existing Kerb Line
- Opportunity for fixed furniture, greenery, or clear path
- Proposed footpath
- Proposed Shared Street
- Proposed vehicular street

LTP	Long-term parking (2P)
LZ	Loading Zone
STP	Short-term parking
PU&DO	Pick up & Drop off

PARKING CHANGES


Nicholson St to Spring Street

- Removal of 2x Long-term spaces (2P)

Rose Street Shared Zone Concept Plan
Option 2: Westbound - Area A

KEY PLAN

Area B

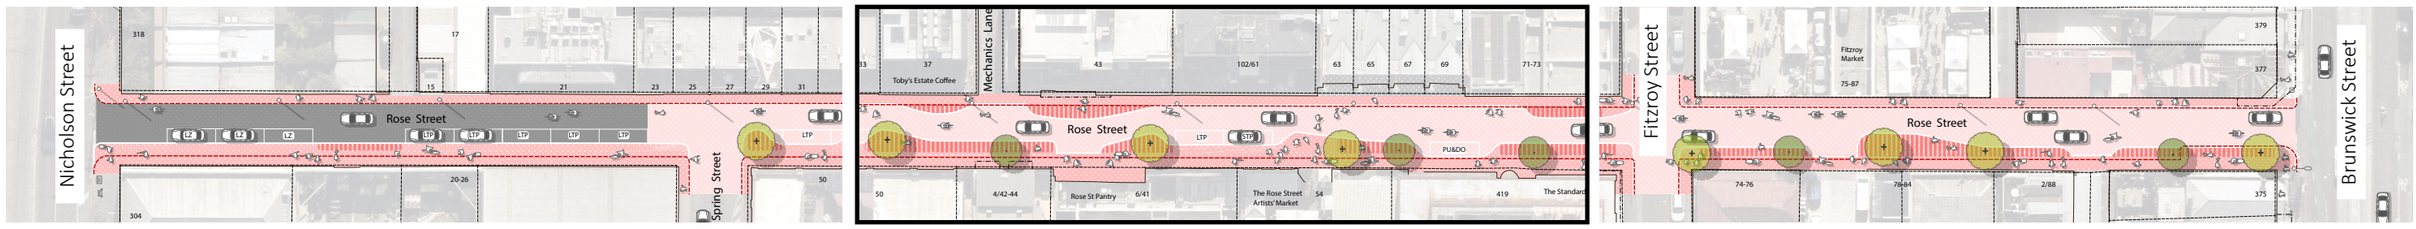


Rose Street Traffic direction

Westbound Only

Rose Street Traffic direction

Two-way

CONCEPT PLAN

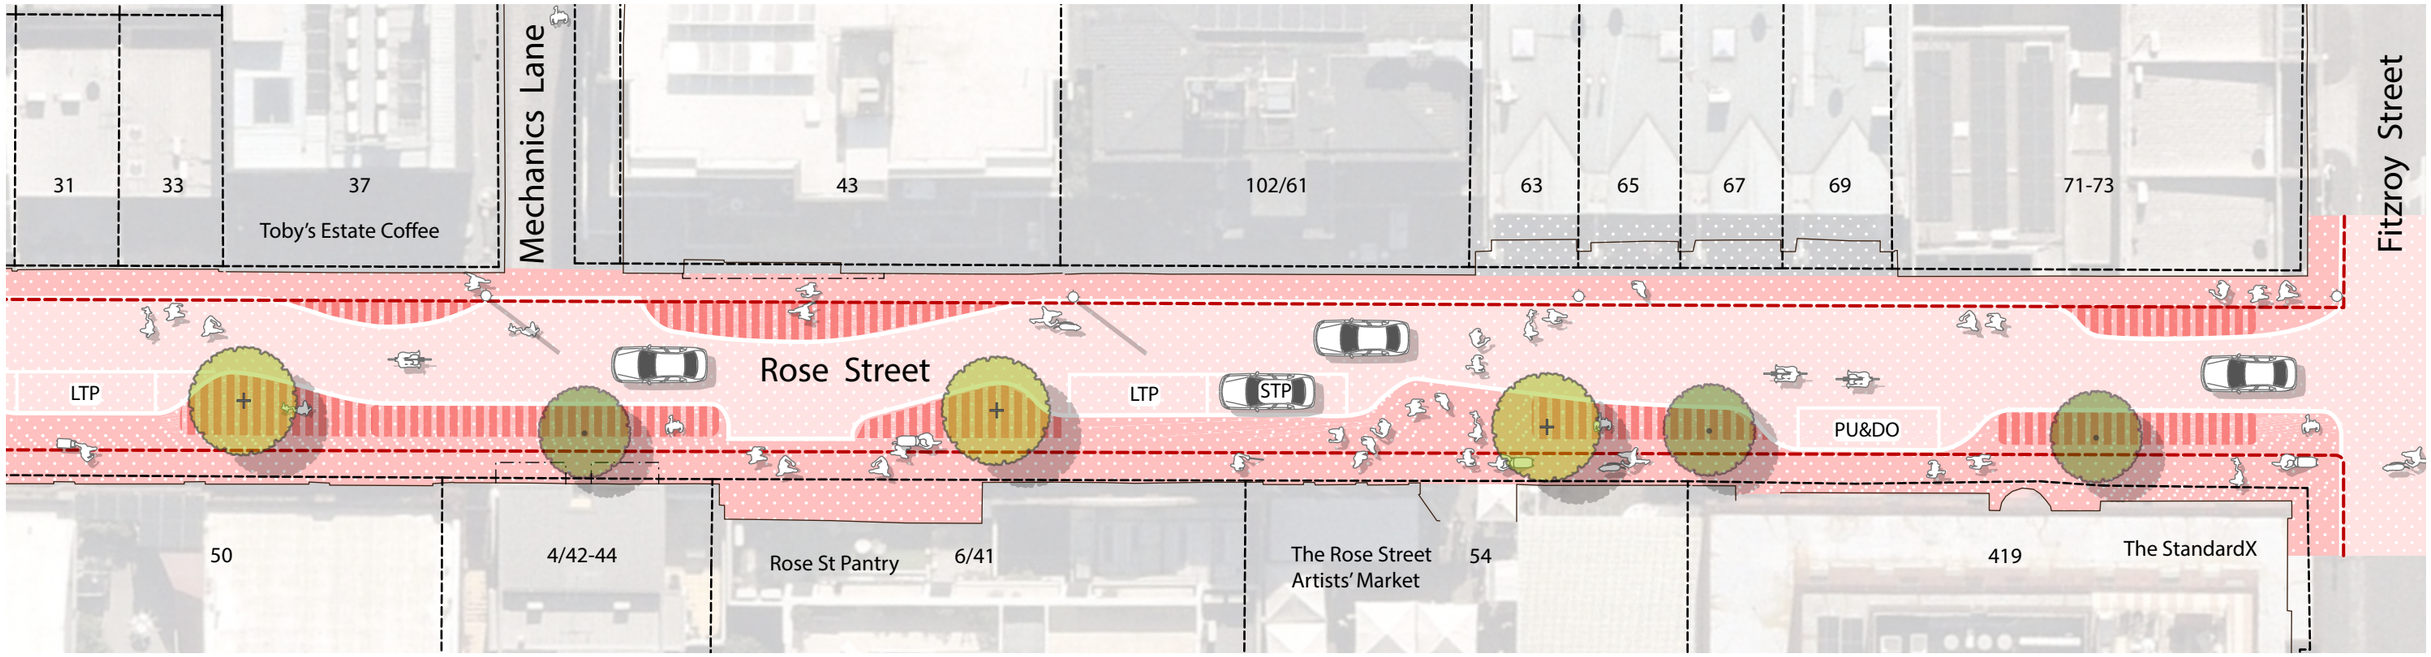

N

KEY

- Existing Tree
- Potential New Tree
- LTP — Long-term parking (2P)
- LZ — Loading Zone
- STP — Short-term parking
- PU&DO — Pick up & Drop off
- Existing Kerb Line
- Opportunity for fixed furniture, greenery, or clear path
- Proposed footpath
- Proposed Shared Street
- Proposed vehicular street

PARKING CHANGES


Spring Street to Fitzroy Street:

- Removal of 7x Long-term spaces (2P)
- Addition of 1x Pick-up and drop-off space


Rose Street Shared Zone Concept Plan
Option 2: Westbound - Area B

CITY OF YARRA

KEY PLAN

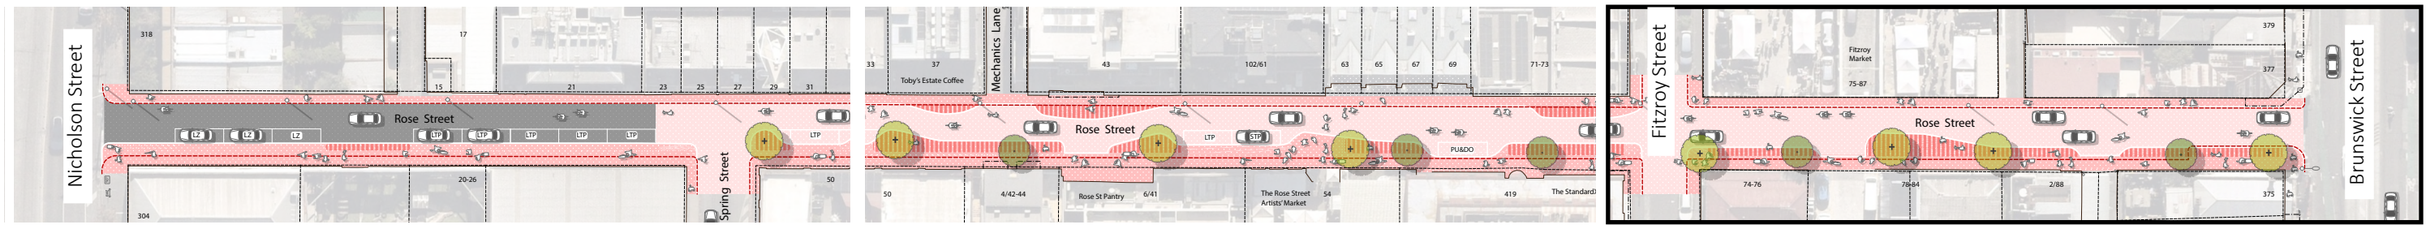

CONCEPT PLAN

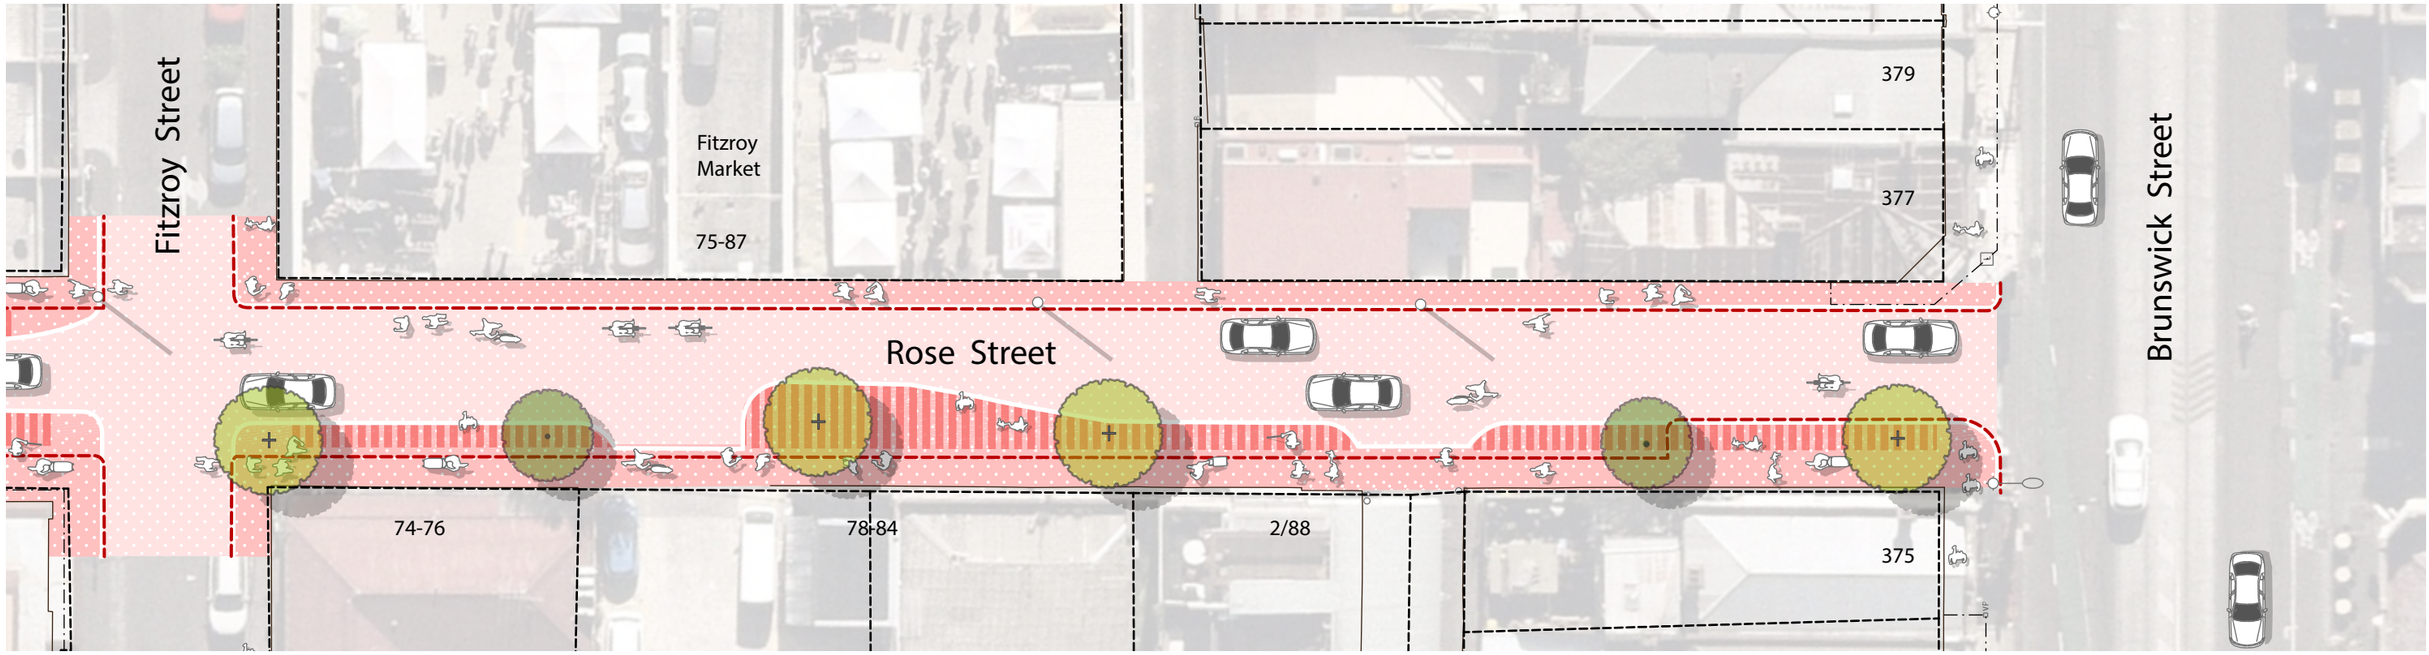

KEY

- Existing Tree
- Potential New Tree
- LTP — Long-term parking (2P)
- LZ — Loading Zone
- STP — Short-term parking
- PU&DO — Pick up & Drop off
- Existing Kerb Line
- Opportunity for fixed furniture, greenery, or clear path
- Proposed footpath
- Proposed Shared Street
- Proposed vehicular street

PARKING CHANGES

Fitzroy Street to Brunswick St:

- Removal of 1x Long-term spaces (2P)

Rose Street Shared Zone Concept Plan
Option 2: Westbound - Area C

CITY OF YARRA