
KEY PLAN


Area A

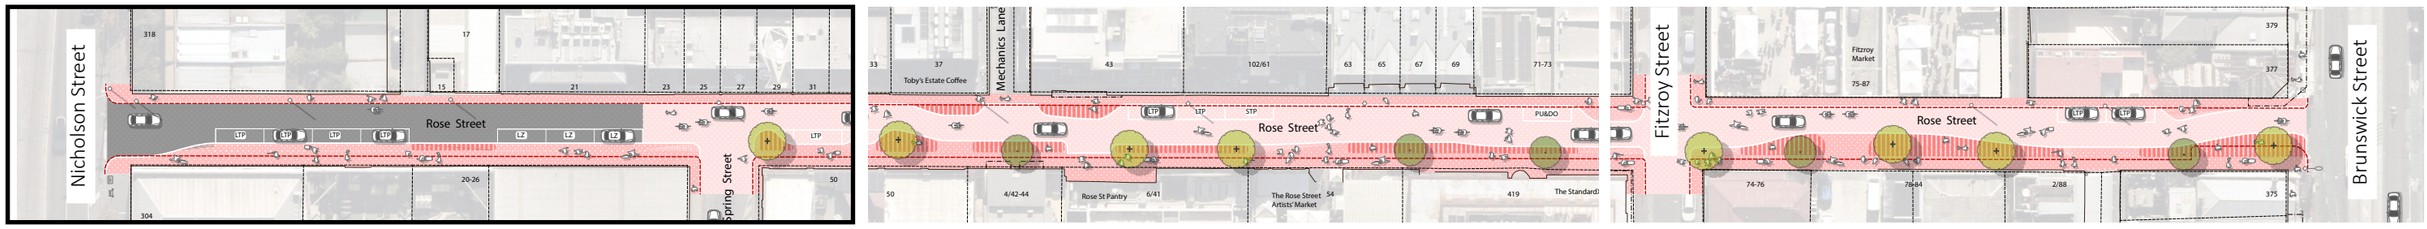

Rose Street Traffic direction

Easbound Only

CONCEPT PLAN

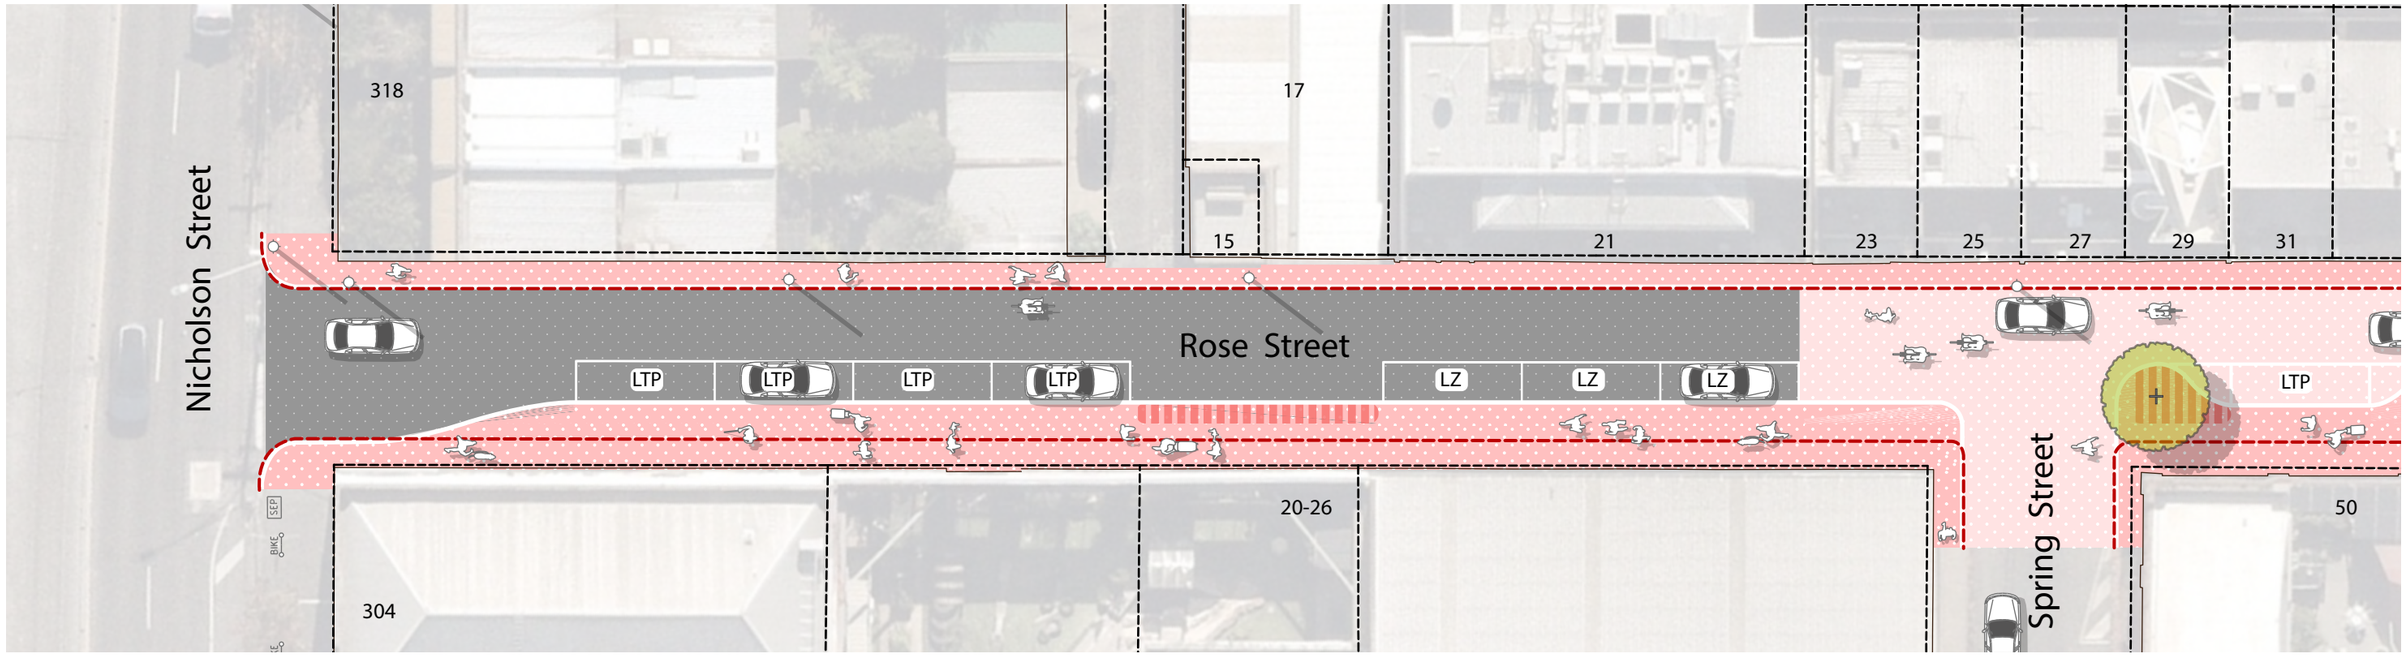



KEY

- Existing Tree
- Potential New Tree
- Existing Kerb Line
- Opportunity for fixed furniture, greenery, or clear path
- Proposed footpath
- Proposed Shared Street
- Proposed vehicular street

LTP	Long-term parking (2P)
LZ	Loading Zone
STP	Short-term parking
PU&DO	Pick up & Drop off

PARKING CHANGES


Nicholson Street to Spring Street:

- Removal of 3x Long-term spaces (2P)

Rose Street Shared Zone Concept Plan
Option 1: Eastbound Only - Area A

KEY PLAN


Area B

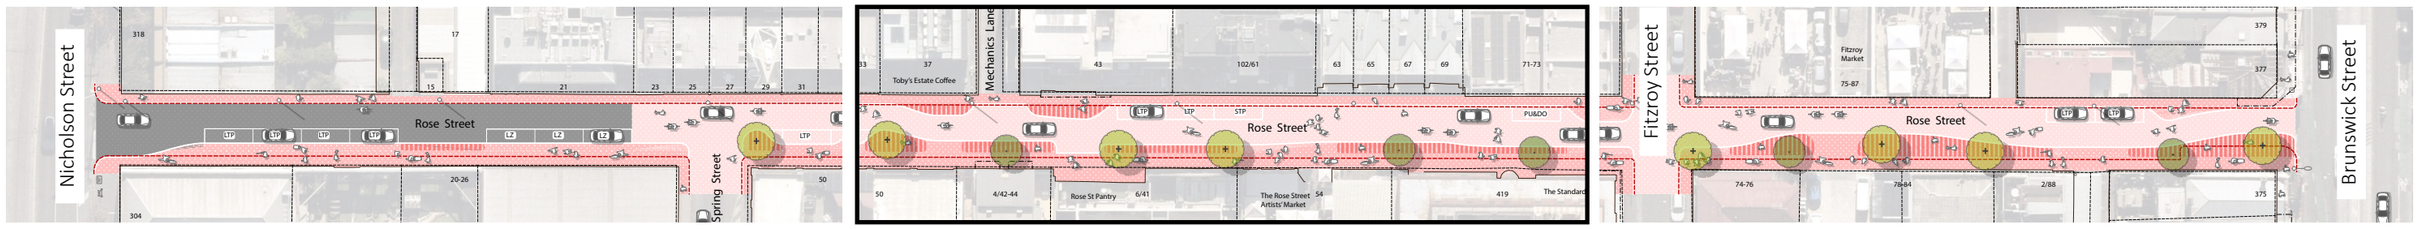

Rose Street Traffic direction

Easbound Only

CONCEPT PLAN

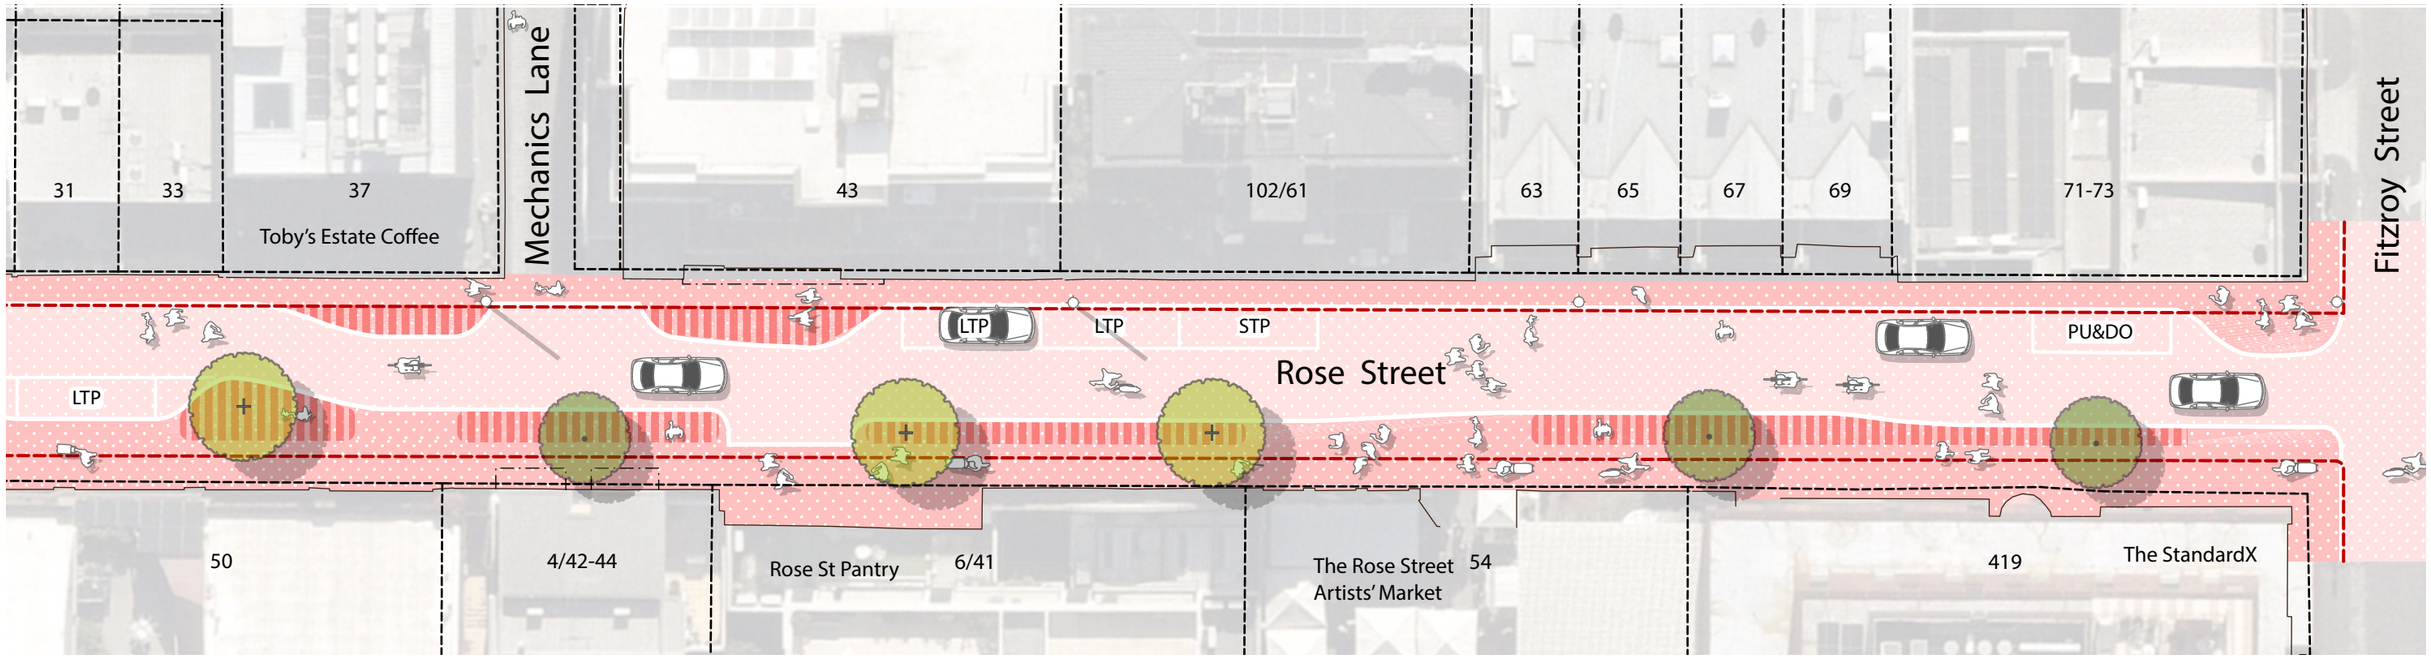

N

KEY

- Existing Tree
- Potential New Tree
- Existing Kerb Line
- Opportunity for fixed furniture, greenery, or clear path
- Proposed footpath
- Proposed Shared Street
- Proposed vehicular street

LTP	Long-term parking (2P)
LZ	Loading Zone
STP	Short-term parking
PU&DO	Pick up & Drop off

PARKING CHANGES

Spring Street to Fitzroy Street:


- Removal of 6x Long-term spaces (2P)
- Addition of 1x Pick-up and drop-off space

Rose Street Shared Zone Concept Plan
Option 1: Eastbound Only - Area B

CITY OF YARRA

KEY PLAN


Area C

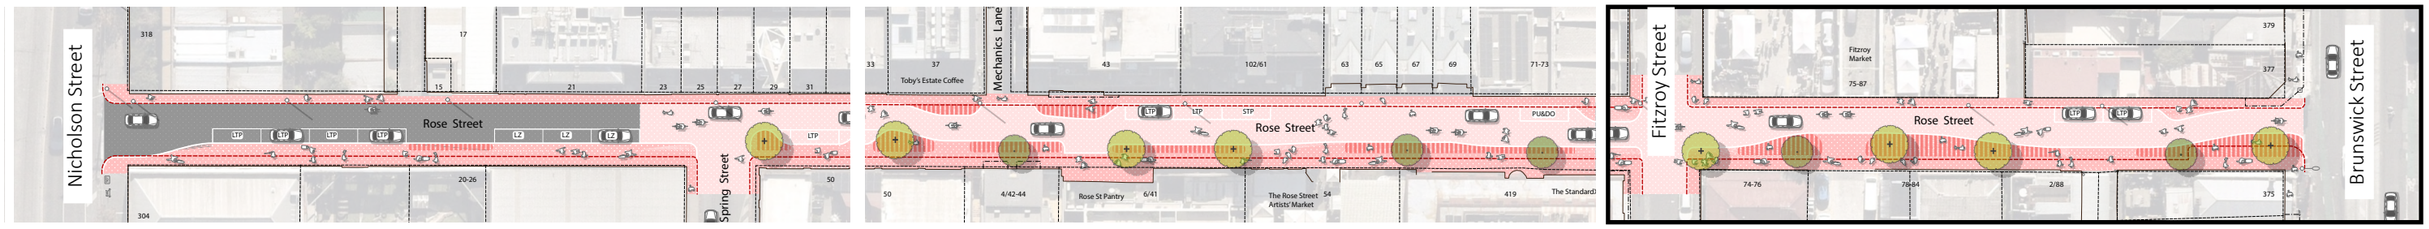

Rose Street Traffic direction

Easbound Only

CONCEPT PLAN

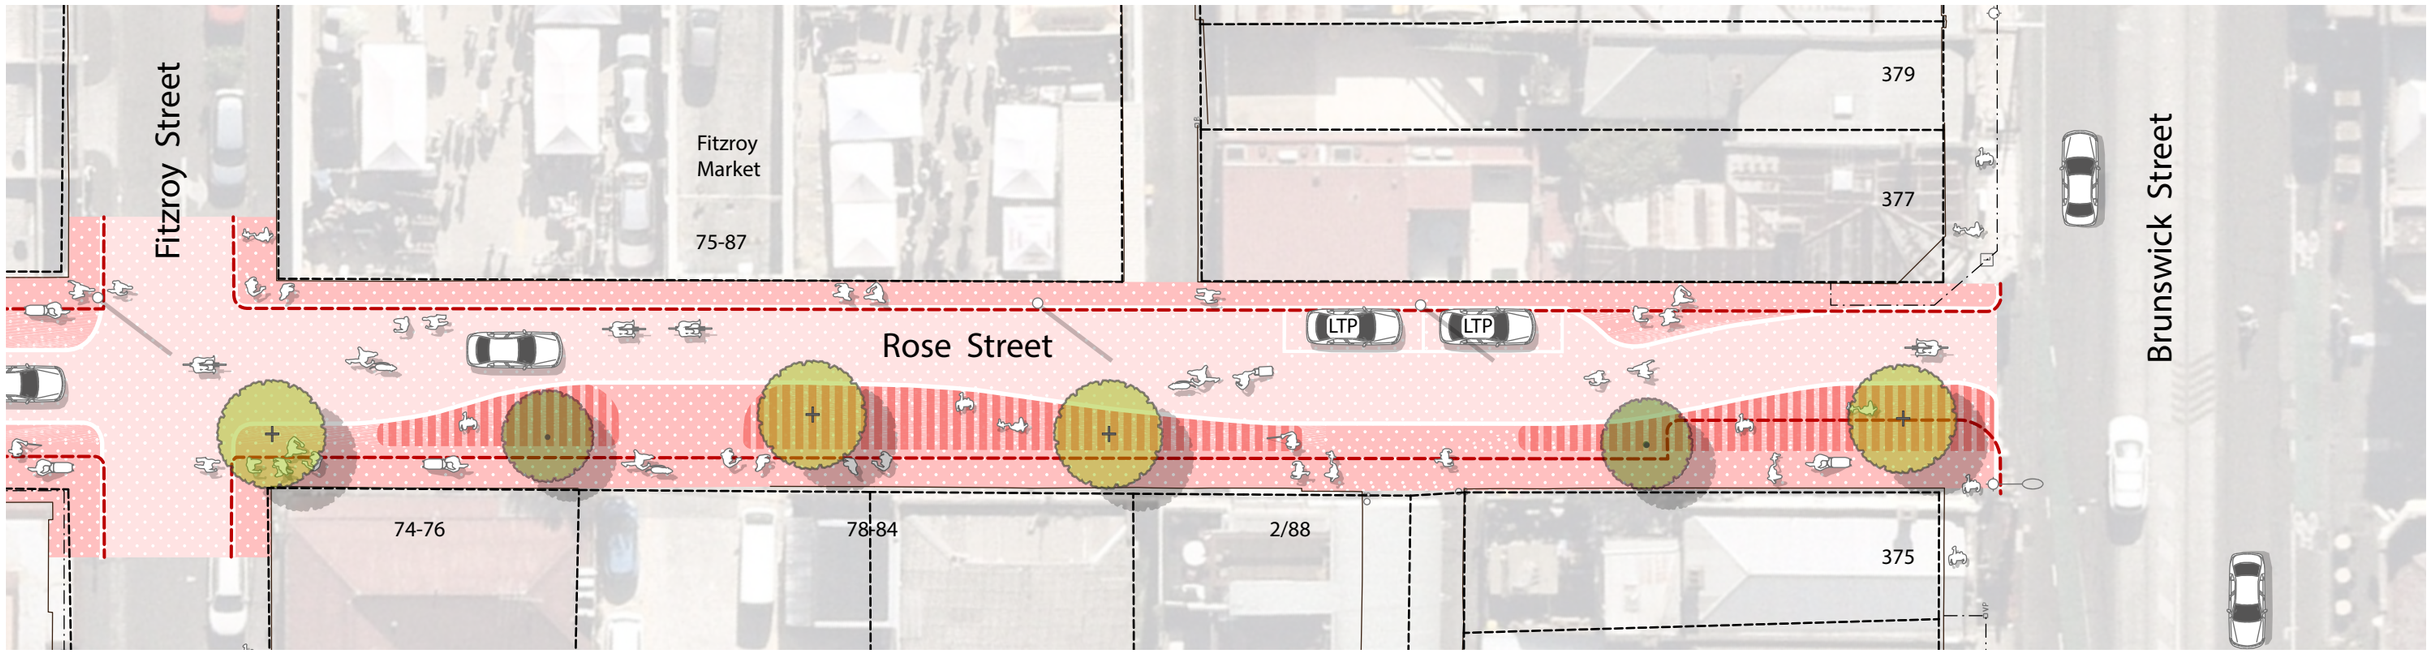

N

KEY

- Existing Tree
- Potential New Tree
- Existing Kerb Line
- Opportunity for fixed furniture, greenery, or clear path
- Proposed footpath
- Proposed Shared Street
- Proposed vehicular street

LTP	Long-term parking (2P)
LZ	Loading Zone
STP	Short-term parking
PU&DO	Pick up & Drop off

PARKING CHANGES

Fitzroy Street to Brunswick St:

- Addition of 1x Long-term spaces (2P)

Rose Street Shared Zone Concept Plan
Option 1: Eastbound Only - Area C