
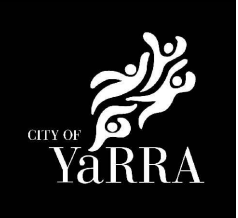


ROWENA PARADE ROAD SAFETY STUDY

CONCEPT DESIGN OPTION 2 - EASTBOUND ONE WAY

BETWEEN PUNT ROAD AND ROGERS STREET

NOTE
THESE DRAWINGS ARE CONCEPTUAL ONLY.
THE DESIGN IS INDICATIVE AND SUBJECT TO FURTHER INVESTIGATION.
THE FINAL LAYOUT MAY DIFFER FROM WHAT IS SHOWN.

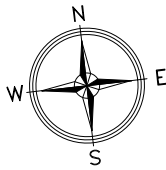

LEGEND





	ROADWAY		EXISTING ROAD MARKINGS		NEW TRAFFIC ISLAND		NEW SPEED CUSHION		COLOUR CONTRAST TREATMENT
	EXISTING KERB		NEW ROAD MARKINGS		NEW PRAM RAMP		NEW SPEED HUMP		
	NEW KERB		NEW FOOTPATH		NEW CYCLE LANE GREENING		EXISTING TREE		

ROWENA PARADE ROAD SAFETY STUDY

CONCEPT DESIGN OPTION 2 - EASTBOUND ONE -WAY

BETWEEN ROGERS ST AND THE VAUCLUSE

NOTE
THESE DRAWINGS ARE CONCEPT LEVEL ONLY.
THEY REQUIRE FURTHER DESIGN DEVELOPMENT AND MAY CHANGE SLIGHTLY
FROM THE FINAL LAYOUT, SUBJECT TO ANY EXISTING SITE CONSTRAINTS.

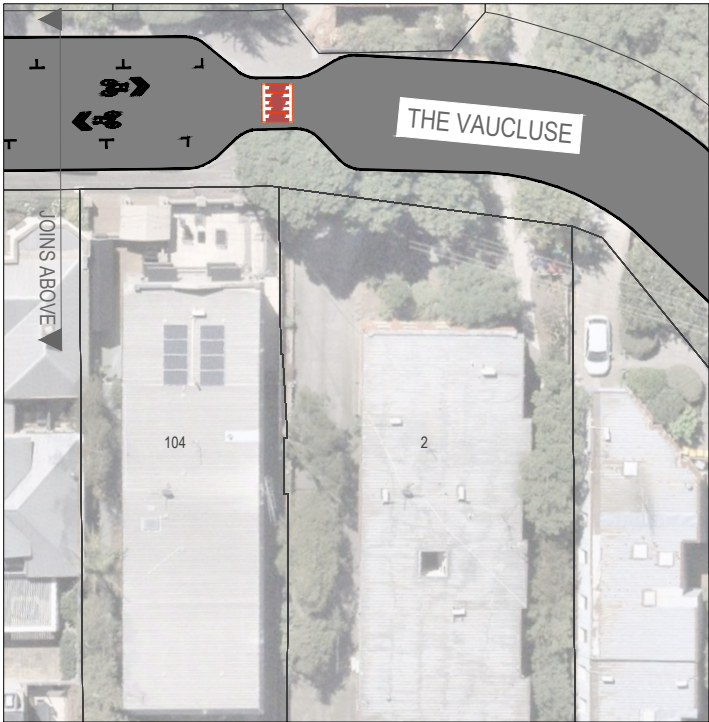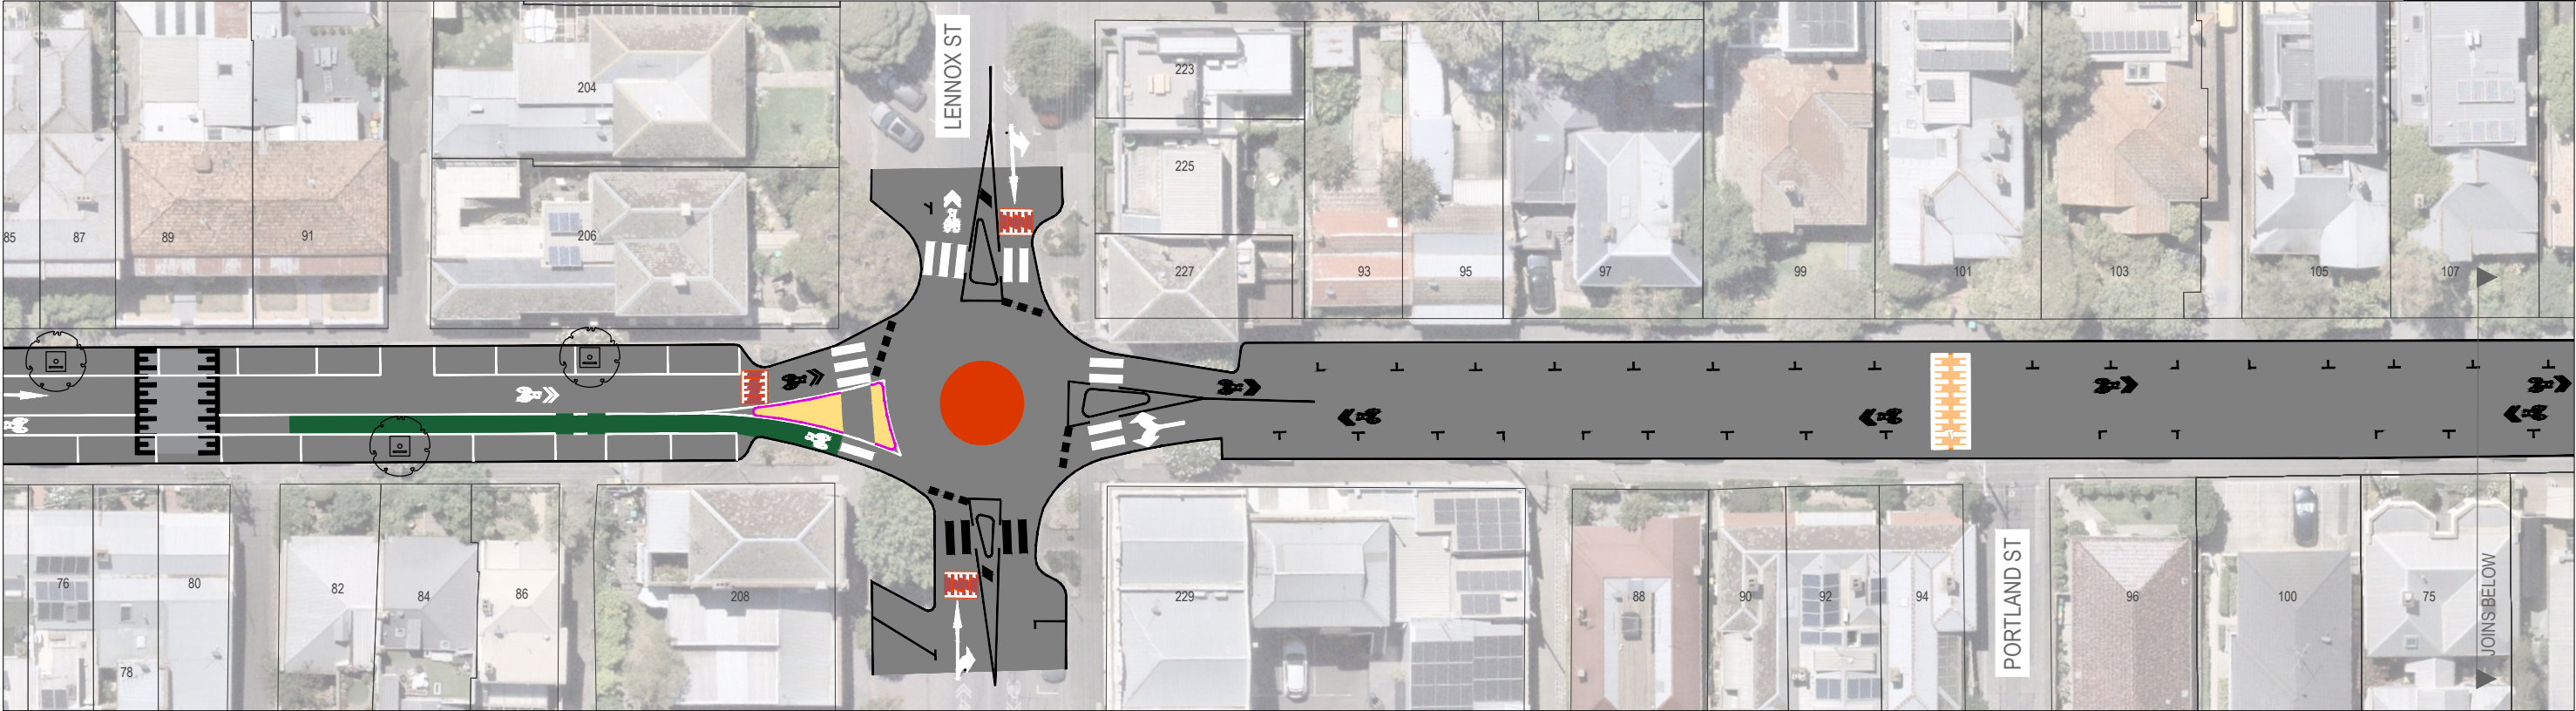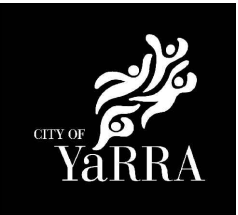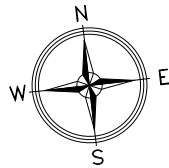

LEGEND

	ROADWAY		EXISTING ROAD MARKINGS		NEW TRAFFIC ISLAND		NEW SPEED CUSHION		COLOUR CONTRAST TREATMENT
	EXISTING KERB		NEW ROAD MARKINGS		NEW PRAM RAMP		NEW SPEED HUMP		
	NEW KERB		NEW FOOTPATH		NEW CYCLE LANE GREENING		EXISTING TREE		