LITTLE TURNER STREET ROAD SAFETY STUDY


CONCEPT DESIGN OPTION 1 - ONE-WAY WESTBOUND

GENERAL

NEW FORMAL 20km/h SHARED ZONE ALONG LITTLE TURNER STREET

NEW 15 MINUTE RESTRICTION TO EXISTING LOADING ZONES ON LITTLE TURNER STREET

*NEW PUBLIC STREET LIGHTING ALONG NORTHERN SIDE OF LITTLE TURNER STREET

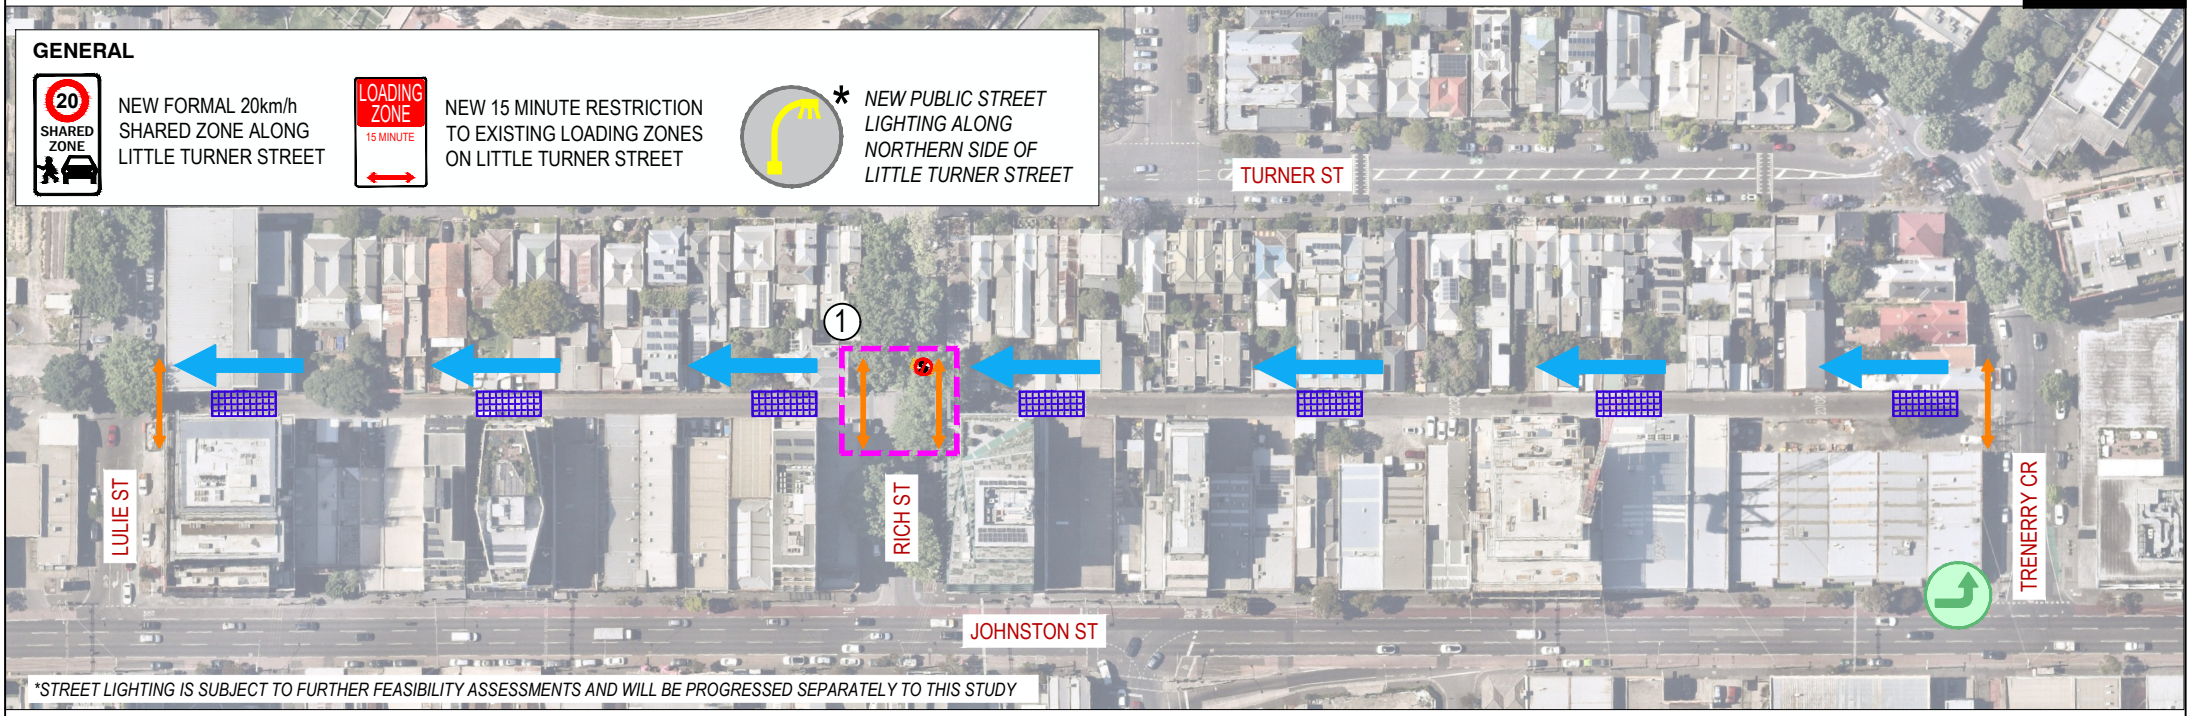

*STREET LIGHTING IS SUBJECT TO FURTHER FEASIBILITY ASSESSMENTS AND WILL BE PROGRESSED SEPARATELY TO THIS STUDY

LEGEND

TRAFFIC DIRECTION (ONE-WAY)

PAVEMENT TREATMENT



NEW CONTINUOUS FOOTPATH TREATMENT



REMOVAL OF LEFT TURN BAN (MON - FRI 4 - 6:30PM) INTO TRENERRY CRESCENT

REMOVAL OF 1 PARKING SPACE TO IMPROVE VISIBILITY

EXISTING TREE

NOTE

THESE DRAWINGS ARE CONCEPTUAL ONLY.
THE DESIGN IS INDICATIVE AND SUBJECT TO FURTHER INVESTIGATION.
THE FINAL LAYOUT MAY DIFFER FROM WHAT IS SHOWN.

1

