LITTLE TURNER STREET ROAD SAFETY STUDY


CONCEPT DESIGN OPTION 2 - ONE-WAY EASTBOUND

GENERAL

NEW FORMAL 20km/h SHARED ZONE ALONG LITTLE TURNER STREET

NEW 15 MINUTE RESTRICTION TO EXISTING LOADING ZONES ON LITTLE TURNER STREET

* *NEW PUBLIC STREET LIGHTING ALONG NORTHERN SIDE OF LITTLE TURNER STREET*

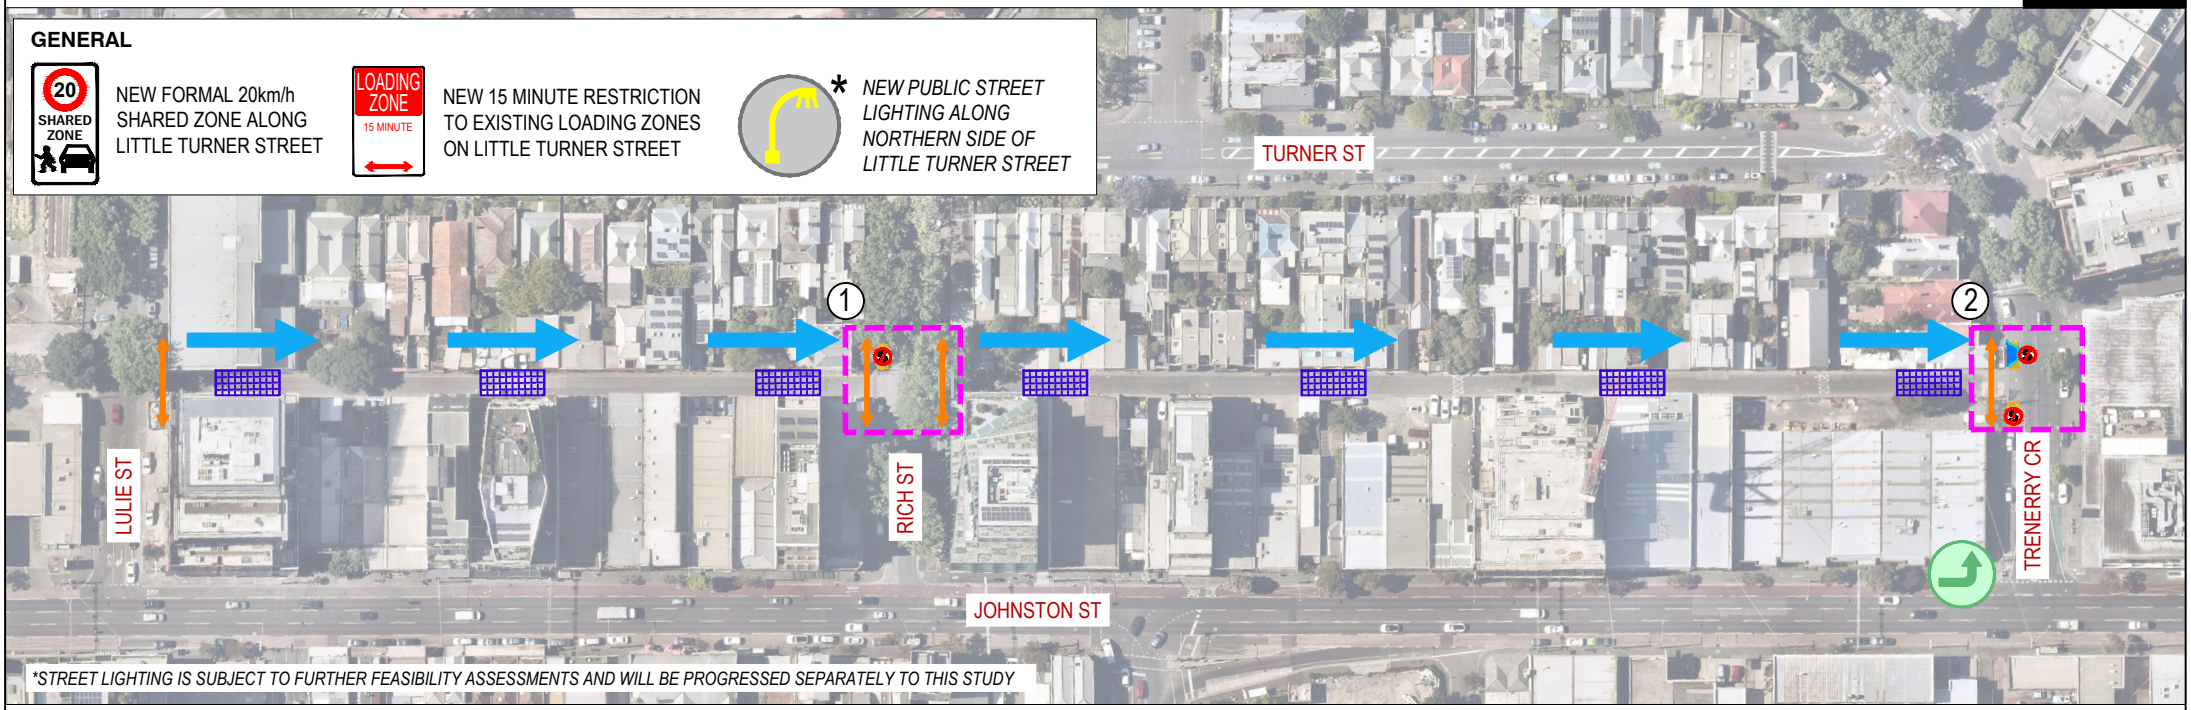

**STREET LIGHTING IS SUBJECT TO FURTHER FEASIBILITY ASSESSMENTS AND WILL BE PROGRESSED SEPARATELY TO THIS STUDY*

LEGEND

- TRAFFIC DIRECTION (ONE-WAY)
- PAVEMENT TREATMENT
- NEW FOOTPATH EXTENSION
- NEW CONTINUOUS FOOTPATH TREATMENT
- REMOVAL OF LEFT TURN BAN (MON - FRI 4 - 6:30PM) INTO TRENERRY CRESCENT
- REMOVAL OF 1 PARKING SPACE TO IMPROVE VISIBILITY
- EXISTING TREE






NOTE

THESE DRAWINGS ARE CONCEPTUAL ONLY.
THE DESIGN IS INDICATIVE AND SUBJECT TO FURTHER INVESTIGATION.
THE FINAL LAYOUT MAY DIFFER FROM WHAT IS SHOWN.

1

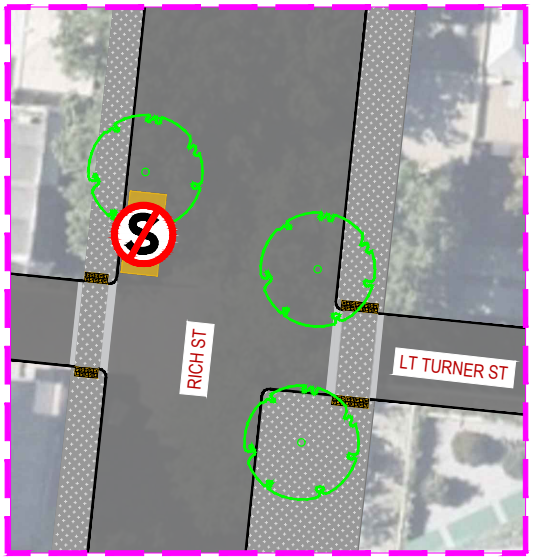

2

