ROWENA PARADE ROAD SAFETY STUDY

CONCEPT DESIGN OPTION 3 - PARTIAL ONE WAY WEST OF MILLER ST


BETWEEN PUNT ROAD AND ROGERS STREET

NOTE

THESE DRAWINGS ARE CONCEPTUAL ONLY.
THE DESIGN IS INDICATIVE AND SUBJECT TO FURTHER INVESTIGATION.
THE FINAL LAYOUT MAY DIFFER FROM WHAT IS SHOWN.

N
W E
S

CITY OF YARRA

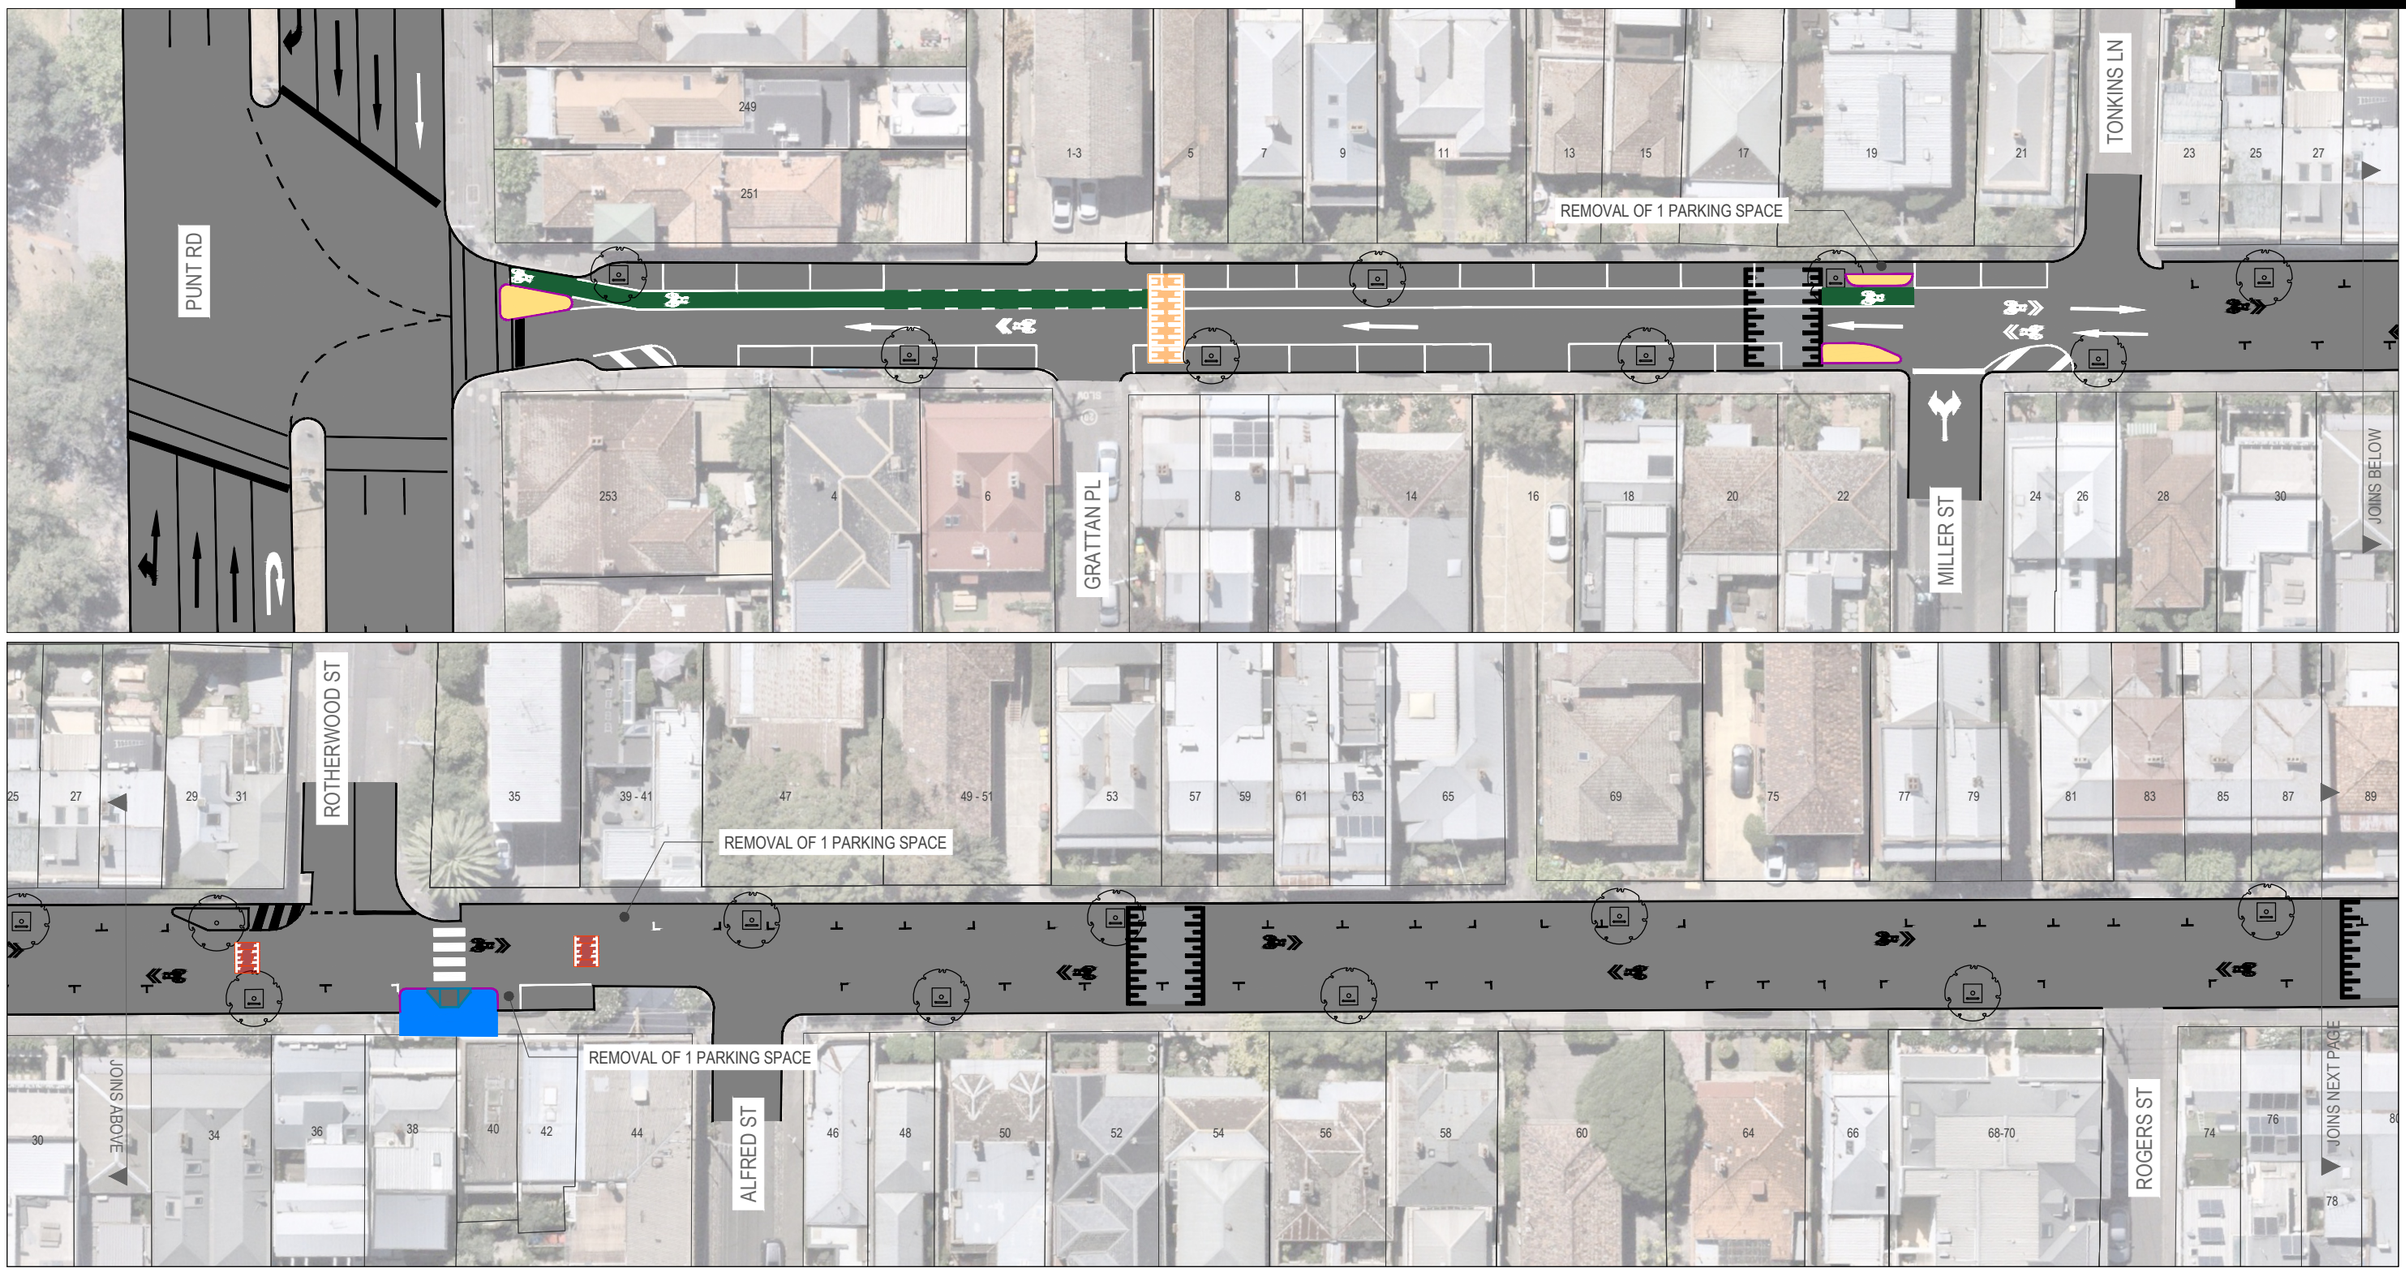

LEGEND

- ROADWAY
- EXISTING KERB
- NEW KERB
- EXISTING ROAD MARKINGS
- NEW ROAD MARKINGS
- NEW FOOTPATH
- NEW TRAFFIC ISLAND
- NEW PRAM RAMP
- NEW CYCLE LANE GREENING
- NEW SPEED CUSHION
- NEW SPEED HUMP
- EXISTING TREE
- COLOUR CONTRAST TREATMENT

ROWENA PARADE ROAD SAFETY STUDY

CONCEPT DESIGN OPTION 3 - PARTIAL ONE WAY WEST OF MILLER ST


BETWEEN ROGERS ST AND THE VAUCLUSE


NOTE

THESE DRAWINGS ARE CONCEPTUAL ONLY.
THE DESIGN IS INDICATIVE AND SUBJECT TO FURTHER INVESTIGATION.
THE FINAL LAYOUT MAY DIFFER FROM WHAT IS SHOWN.

N W E S

CITY OF YaRRA

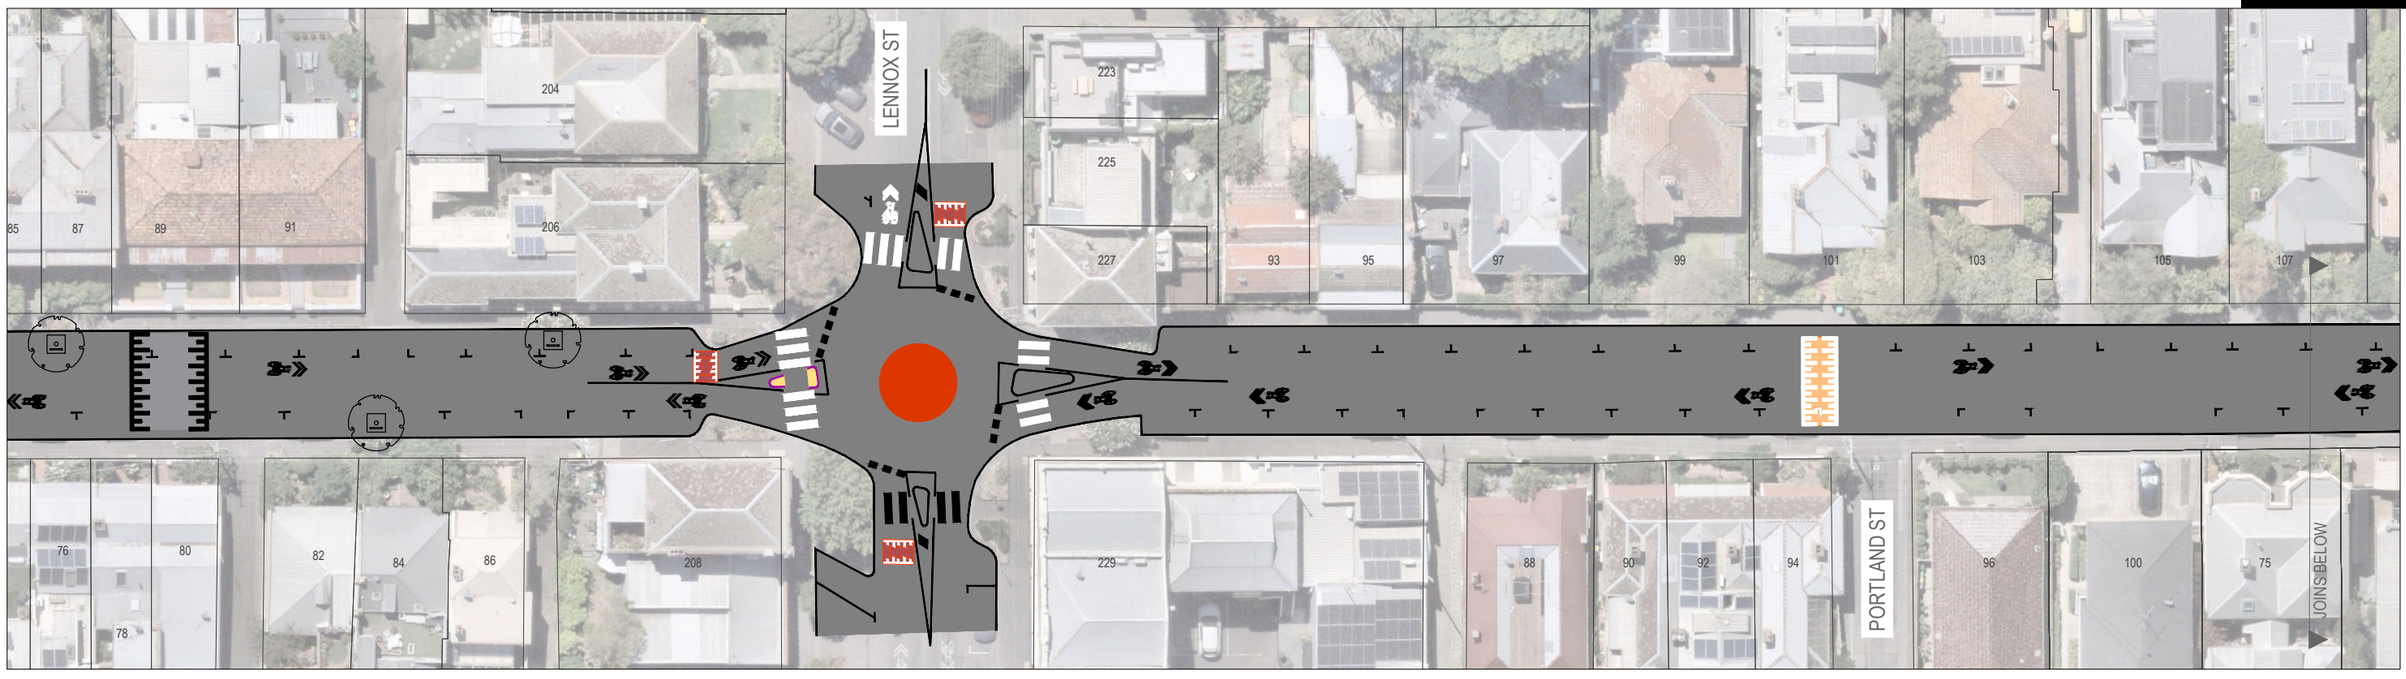

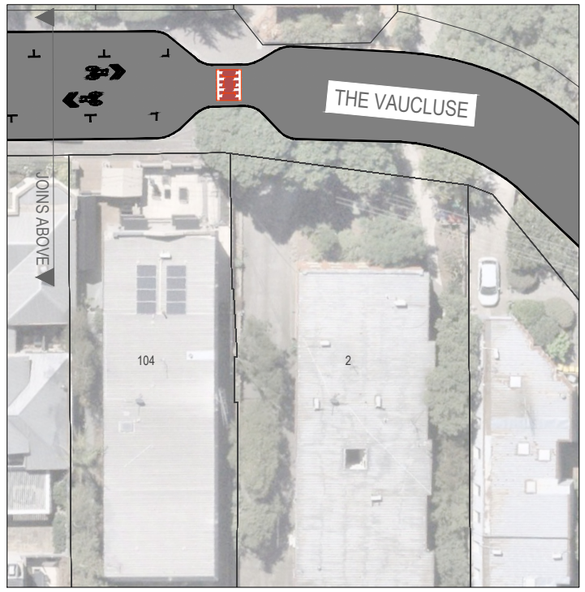

LEGEND

- ROADWAY
- EXISTING KERB
- NEW KERB
- EXISTING ROAD MARKINGS
- NEW ROAD MARKINGS
- NEW FOOTPATH
- NEW TRAFFIC ISLAND
- NEW PRAM RAMP
- NEW CYCLE LANE GREENING
- NEW SPEED CUSHION
- NEW SPEED HUMP
- EXISTING TREE
- COLOUR CONTRAST TREATMENT