



Draft concept plan.

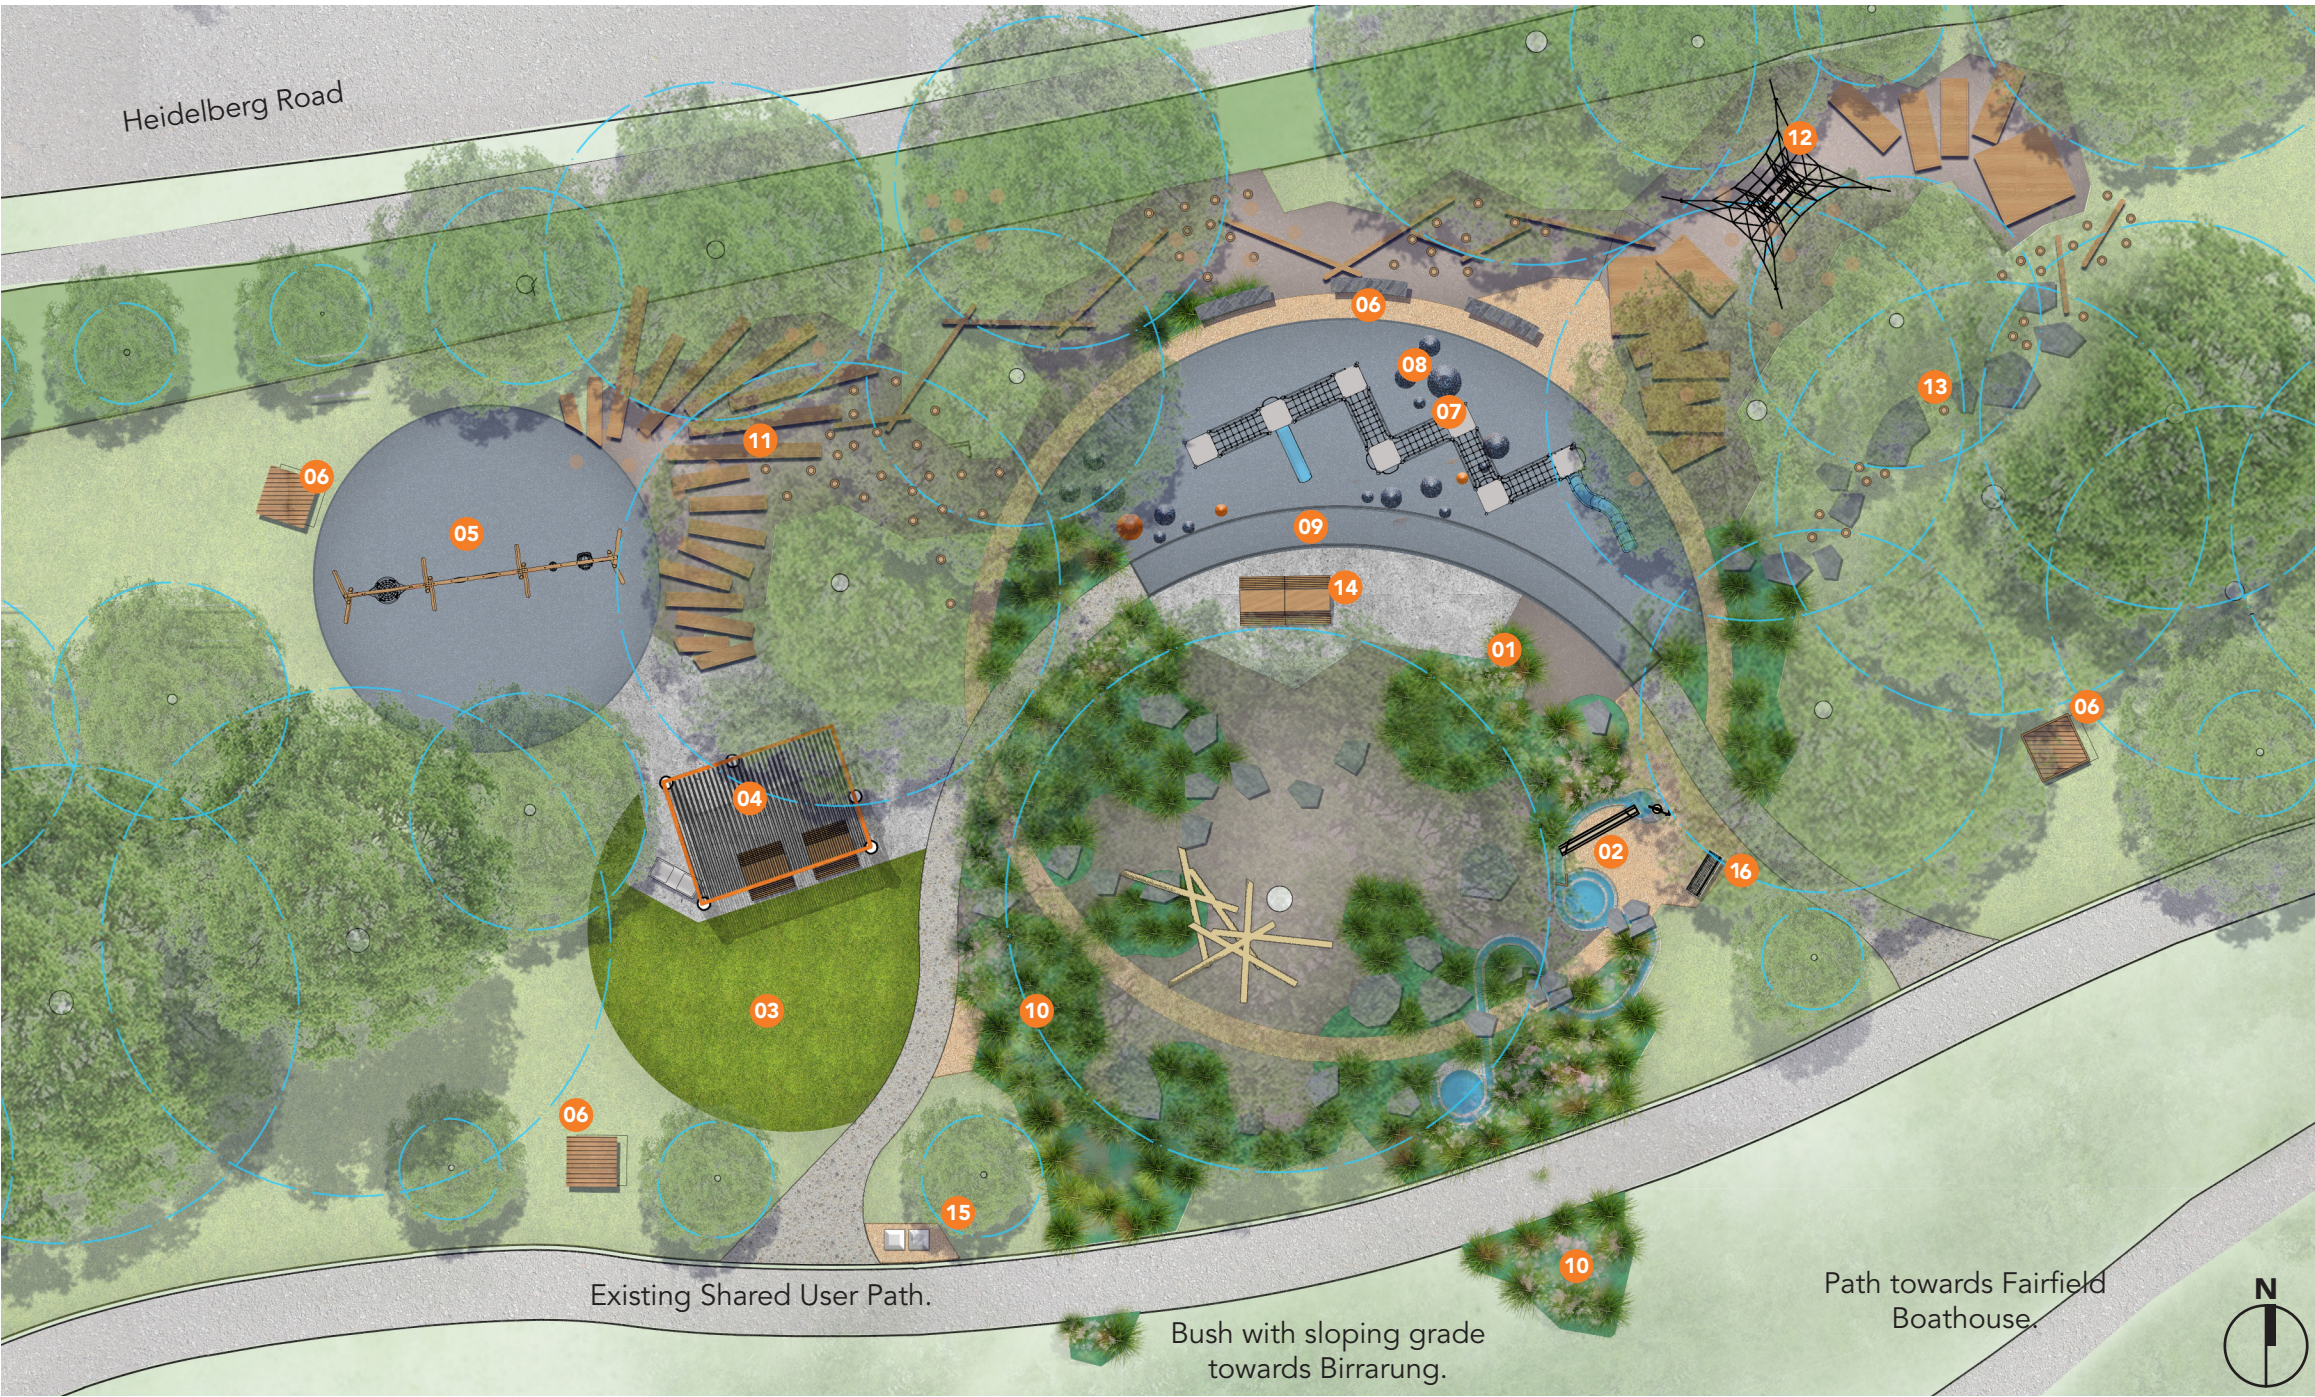

Legend

- 01 Central nature play activity area underneath oak tree. Provides materials for loose parts play, such as building cubbies from sticks.
- 02 Water play area; water channel through garden beds.
- 03 Open lawn area. Irrigated for year round use.
- 04 Undercover picnic and barbeque area.
- 05 Multi-use swing set with baby and accessible swings.
- 06 Platform seat for carers and socialisation.
- 07 Large scale tree top walk. Multiple raised platforms, rope bridges, two slides and fireman's poles.
- 08 'Understorey' play. Lower level under tree top walk with hanging nest swings and tactile elements including rubber surface with mounds in various colours.
- 09 Accessible path linking all play areas.
- 10 Garden beds with native and indigenous plant species.
- 11 Balance and climbing elements.
- 12 Pyramid climbing structure.
- 13 Nature play scramble.
- 14 Group gathering and/or carer sitting space.
- 15 Waste and recycling units.
- 16 Seat with back and arm rest.

Illustrative plan. Scale: 1:300 @ A3

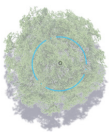

Existing tree and tree protection zone.

Draft concept illustrative section.



Key plan. NTS



Illustrative section through play areas. Scale: 1:150 @ A3

Legend

- 01 Central nature play activity area underneath oak tree. Provides materials for loose parts play, such as building cubbies from sticks.
- 02 Large scale tree top walk. Multiple raised platforms with rope bridges, two slides and fireman's poles.
- 03 'Understorey' play. Lower level underneath tree top walk with hanging nest swings and tactile elements. Includes rubber surface with mounds in various colours.
- 04 Accessible path linking all play areas.
- 05 Garden beds with native and indigenous species.
- 06 Balance and climbing elements. Range of materials, lengths and heights.