ROWENA PARADE ROAD SAFETY STUDY

CONCEPT DESIGN OPTION 1 - WESTBOUND ONE-WAY


BETWEEN PUNT ROAD AND ROGERS STREET


NOTE

THESE DRAWINGS ARE CONCEPTUAL ONLY.
THE DESIGN IS INDICATIVE AND SUBJECT TO FURTHER INVESTIGATION.
THE FINAL LAYOUT MAY DIFFER FROM WHAT IS SHOWN.

N
W E
S

CITY OF YaRRA

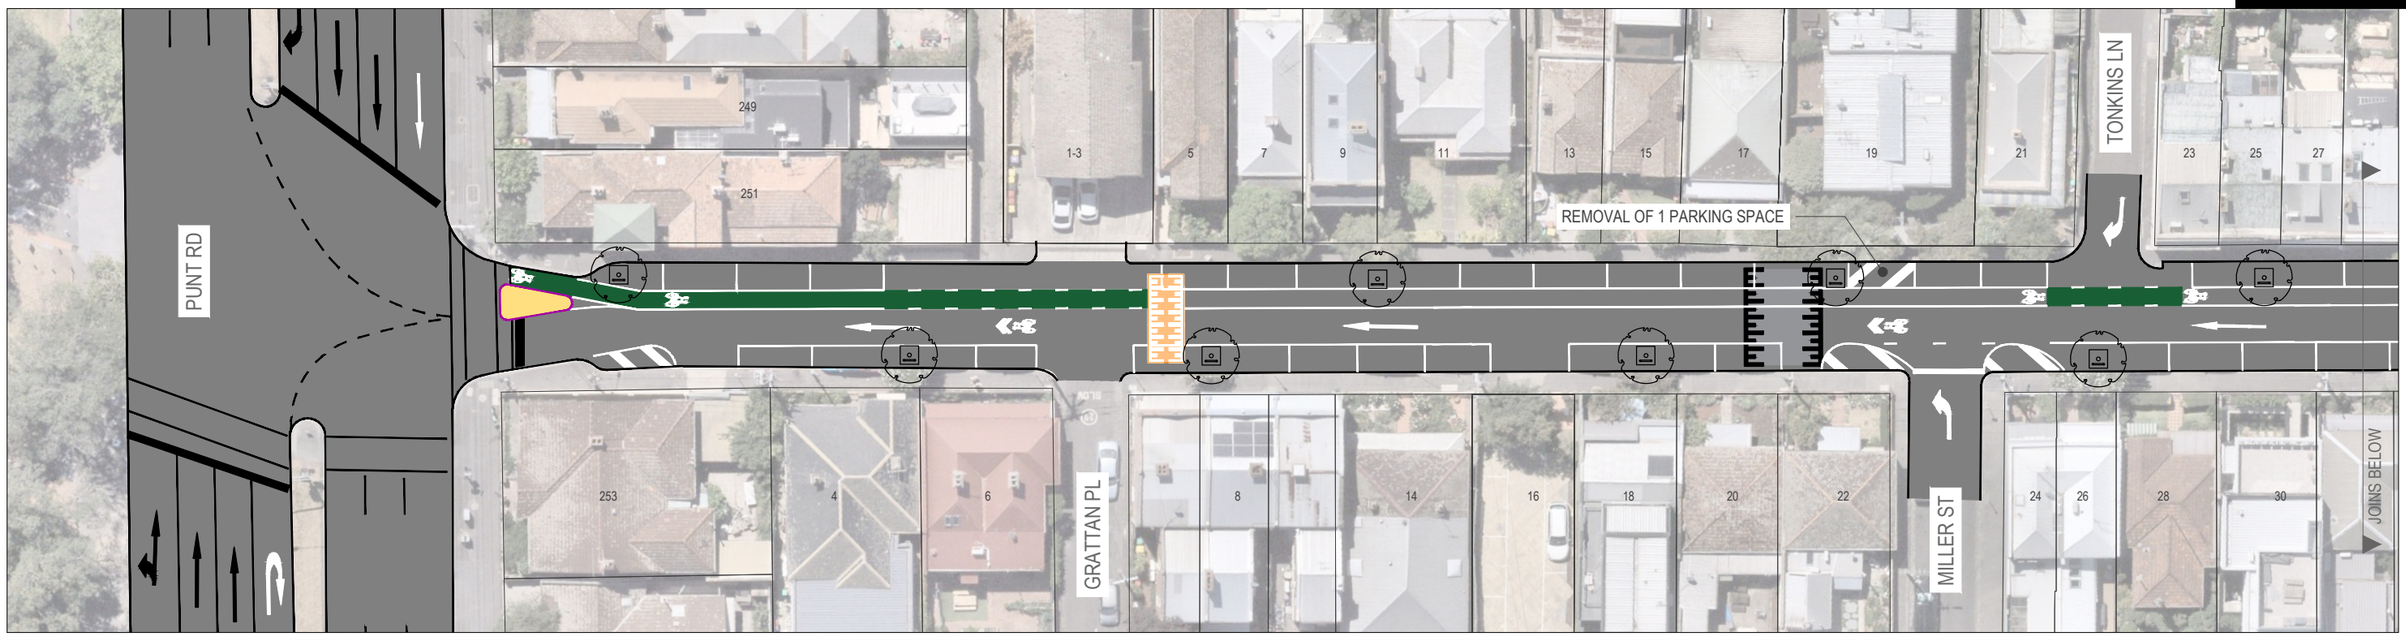

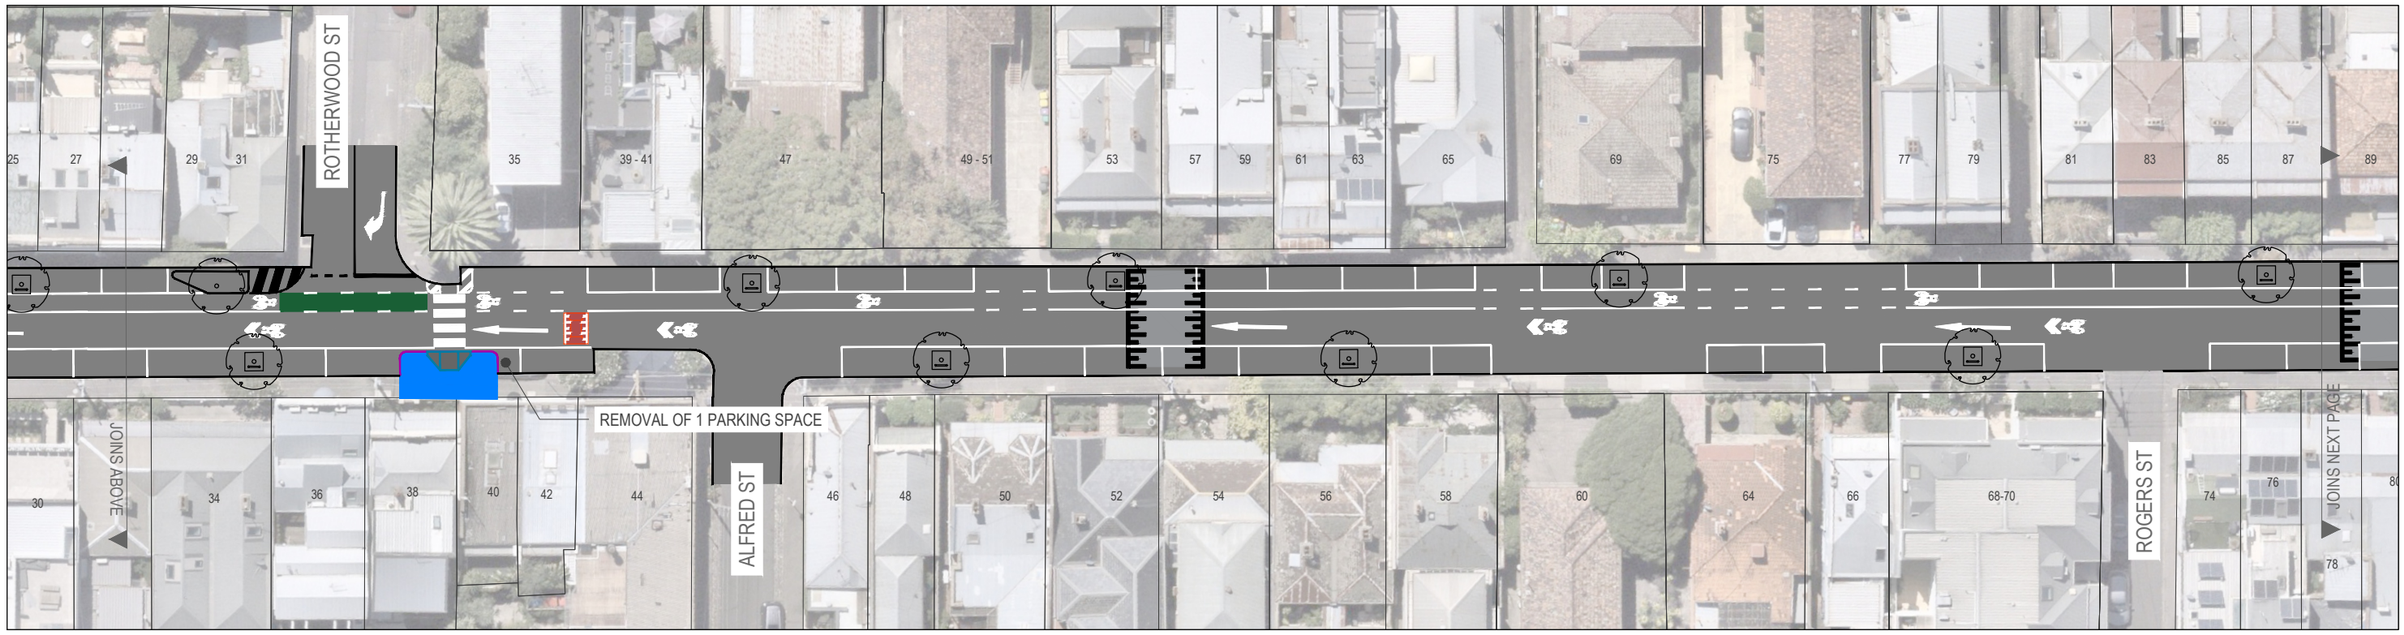

LEGEND

- ROADWAY
- EXISTING KERB
- NEW KERB
- EXISTING ROAD MARKINGS
- NEW ROAD MARKINGS
- NEW FOOTPATH
- NEW TRAFFIC ISLAND
- NEW PRAM RAMP
- NEW CYCLE LANE GREENING
- NEW SPEED CUSHION
- NEW SPEED HUMP
- EXISTING TREE
- COLOUR CONTRAST TREATMENT


ROWENA PARADE ROAD SAFETY STUDY


CONCEPT DESIGN OPTION 1 - WESTBOUND ONE-WAY

BETWEEN ROGERS ST AND THE VAUCLUSE

NOTE

THESE DRAWINGS ARE CONCEPTUAL ONLY.
THE DESIGN IS INDICATIVE AND SUBJECT TO FURTHER INVESTIGATION.
THE FINAL LAYOUT MAY DIFFER FROM WHAT IS SHOWN.

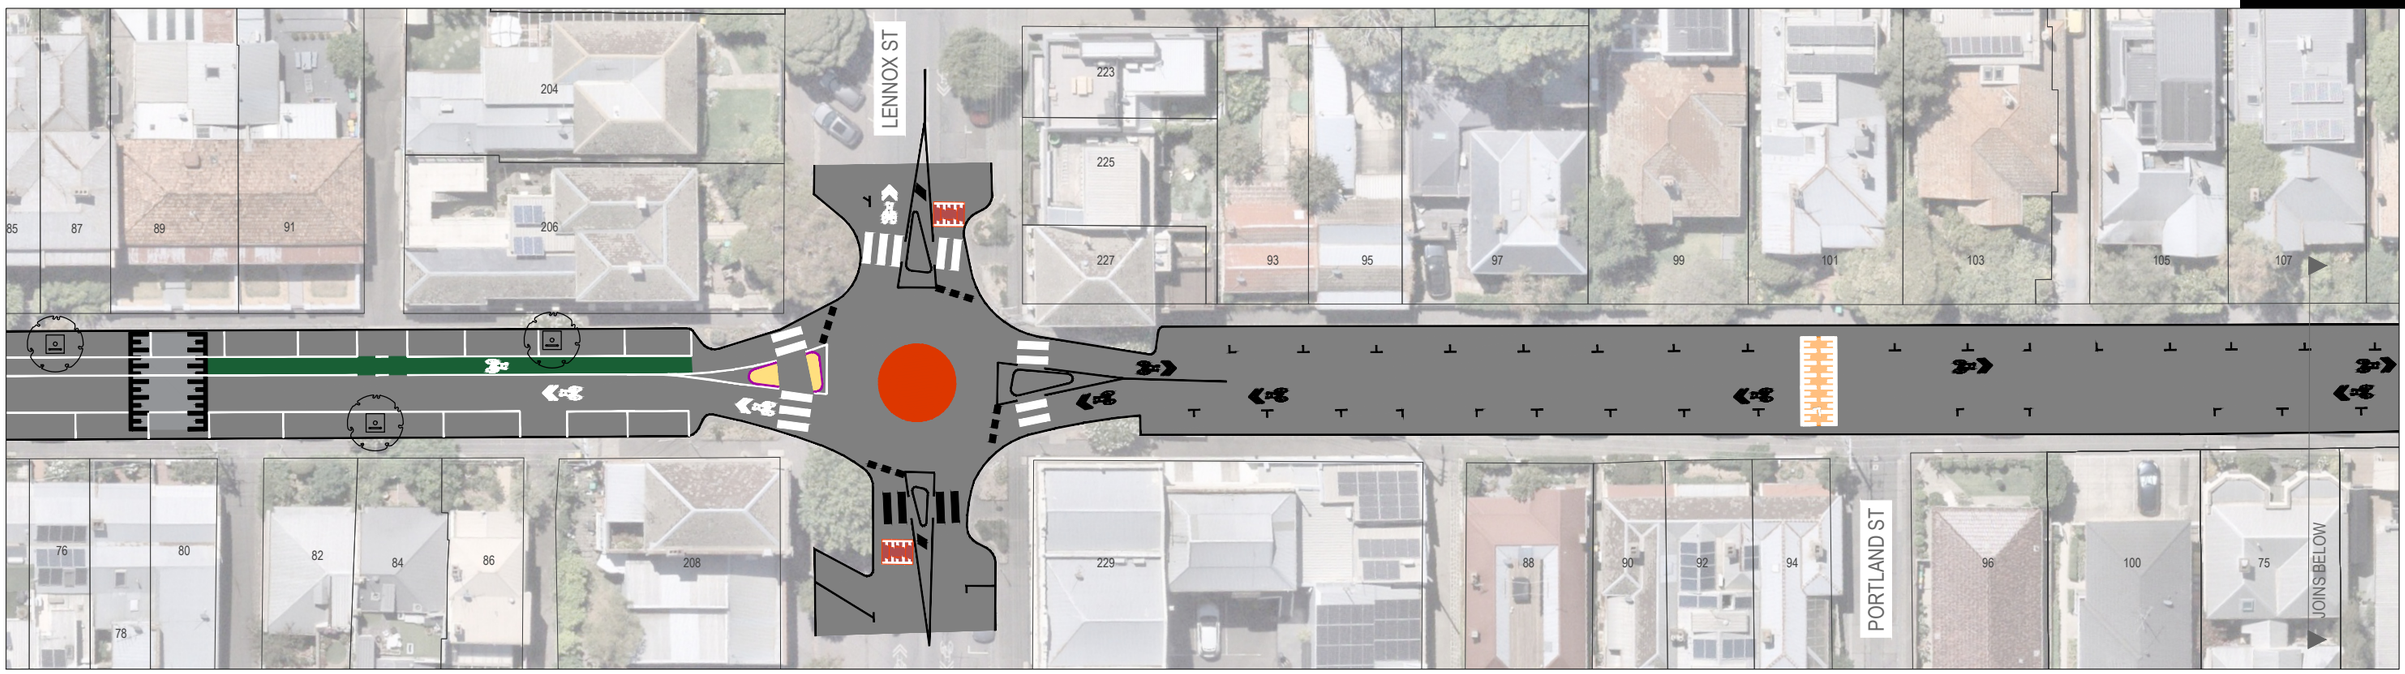

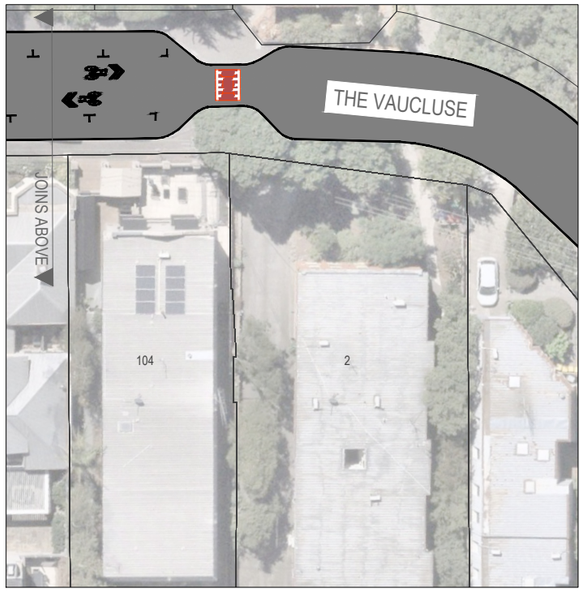

LEGEND

- ROADWAY
- EXISTING KERB
- NEW KERB
- EXISTING ROAD MARKINGS
- NEW ROAD MARKINGS
- NEW FOOTPATH
- NEW TRAFFIC ISLAND
- NEW PRAM RAMP
- NEW CYCLE LANE GREENING
- NEW SPEED CUSHION
- NEW SPEED HUMP
- EXISTING TREE
- COLOUR CONTRAST TREATMENT