

NOTE IMPORTANT.

THIS DRAWING IS TO BE READ IN CONJUNCTION WITH ALL OTHER CONTRACT DOCUMENTATION AND PROJECT SPECIFICATIONS PRIOR TO COMMENCEMENT OF ANY WORKS. ANY DISCREPANCIES ARE TO BE REPORTED TO THE SUPERINTENDENT FOR CLARIFICATION.
CONTRACTOR IS TO PROVIDE ALL ITEMS AS IMPLIED WITHIN THIS DOCUMENTATION INCLUDING ALL NECESSARY SUPPORT AND ACCESSORIES AS REQUIRED FOR COMPLETENESS.
DO NOT SCALE FROM THESE DRAWINGS. ALL DIMENSIONS TO BE VERIFIED ON SITE AND ANY DISCREPANCIES MUST BE REPORTED TO THE SUPERINTENDENT IMMEDIATELY BEFORE COMMENCING CONSTRUCTION OR SHOP DRAWINGS.

ALL 3D IMAGING USED IN THESE DRAWINGS IS INDICATIVE ONLY. ANY 3D IMAGING IS SHOWN FOR COORDINATION PURPOSES ONLY.

PRELIMINARY -
NOT FOR CONSTRUCTION

DO NOT SCALE

D1 STATUS

DRAWING PROPOSED GROUND FLOOR GA PLAN

DRAWING No. A-A2.01

PROJECT No. 0518ALPH

AUTHOR JAQ

REVISION

P03

SCALE @ A1

1 : 100

DATE




PARKVIEW ROAD





NAYLOR GREEN

HAMILTON GREEN

ALPHINGTON PARK

REV	DATE	DESCRIPTION	AUTHOR
P03	26/03/2026	ISSUE FOR CLIENT REVIEW	JAQ
P02	16/03/2026	ISSUE FOR CLIENT REVIEW	JAQ
P01	27/02/2026	ISSUE FOR CLIENT REVIEW	JAQ
P00	23/02/2026	ISSUE TO CONSULTANTS	DG

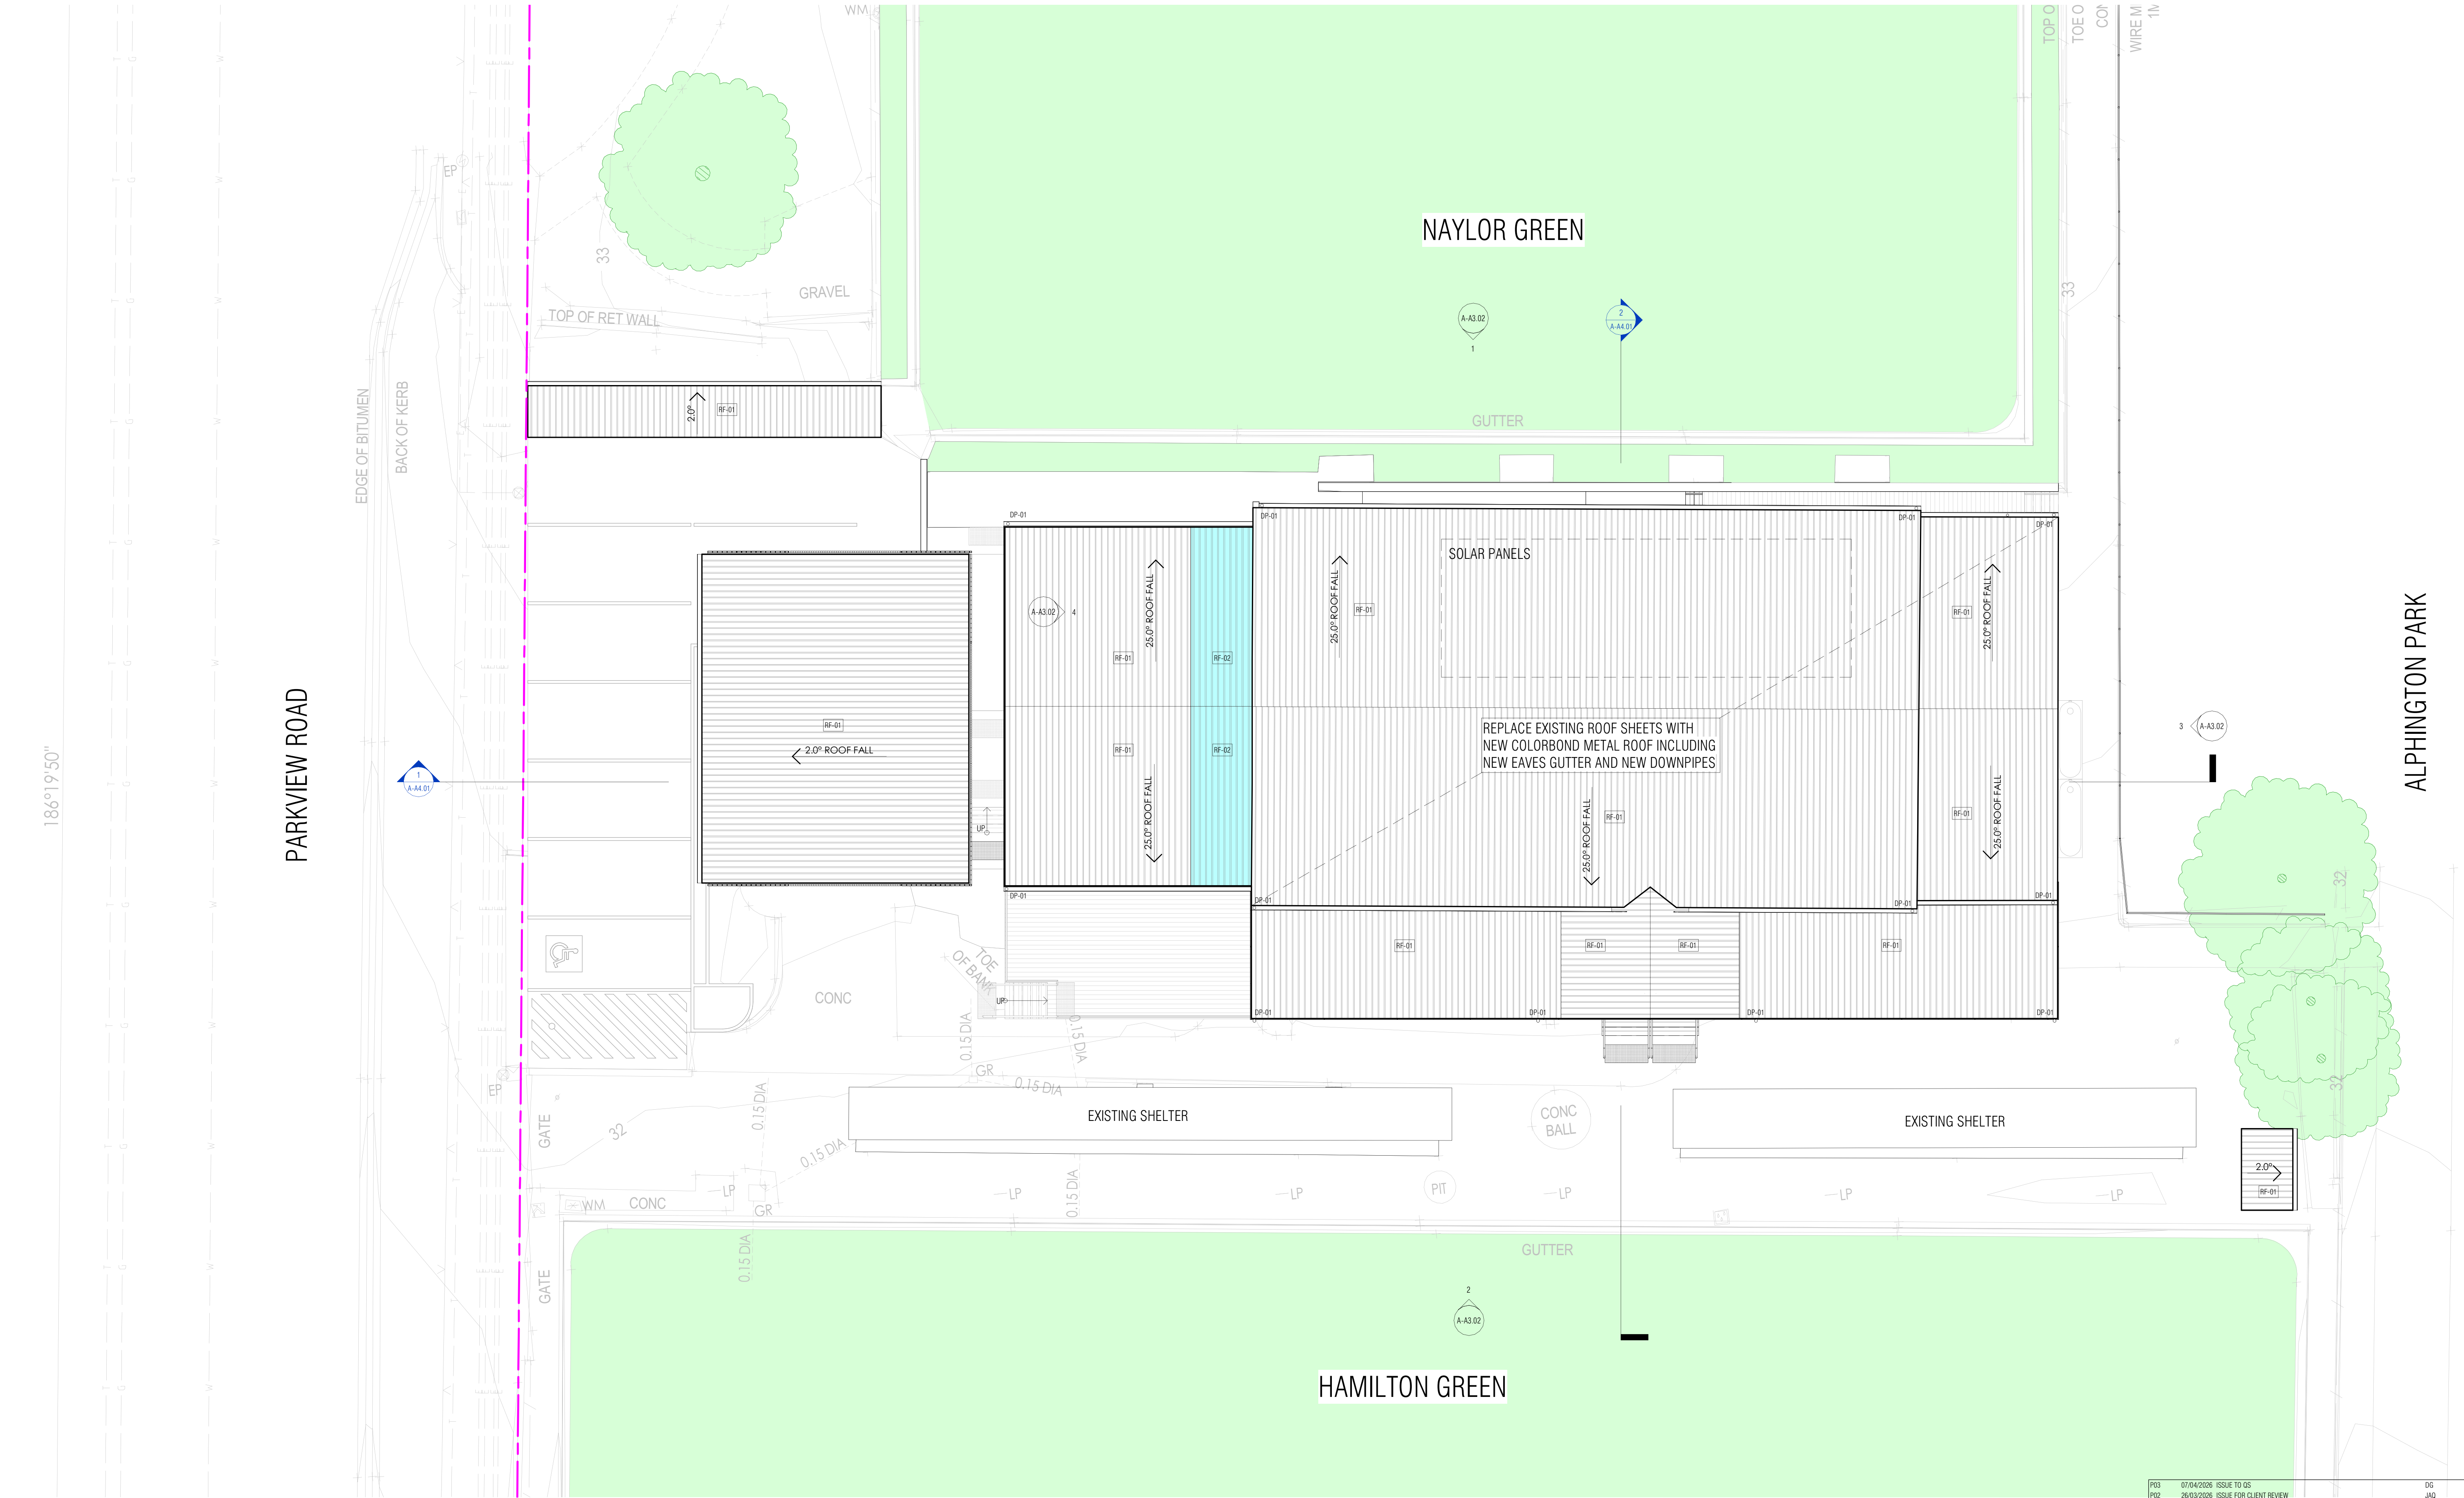

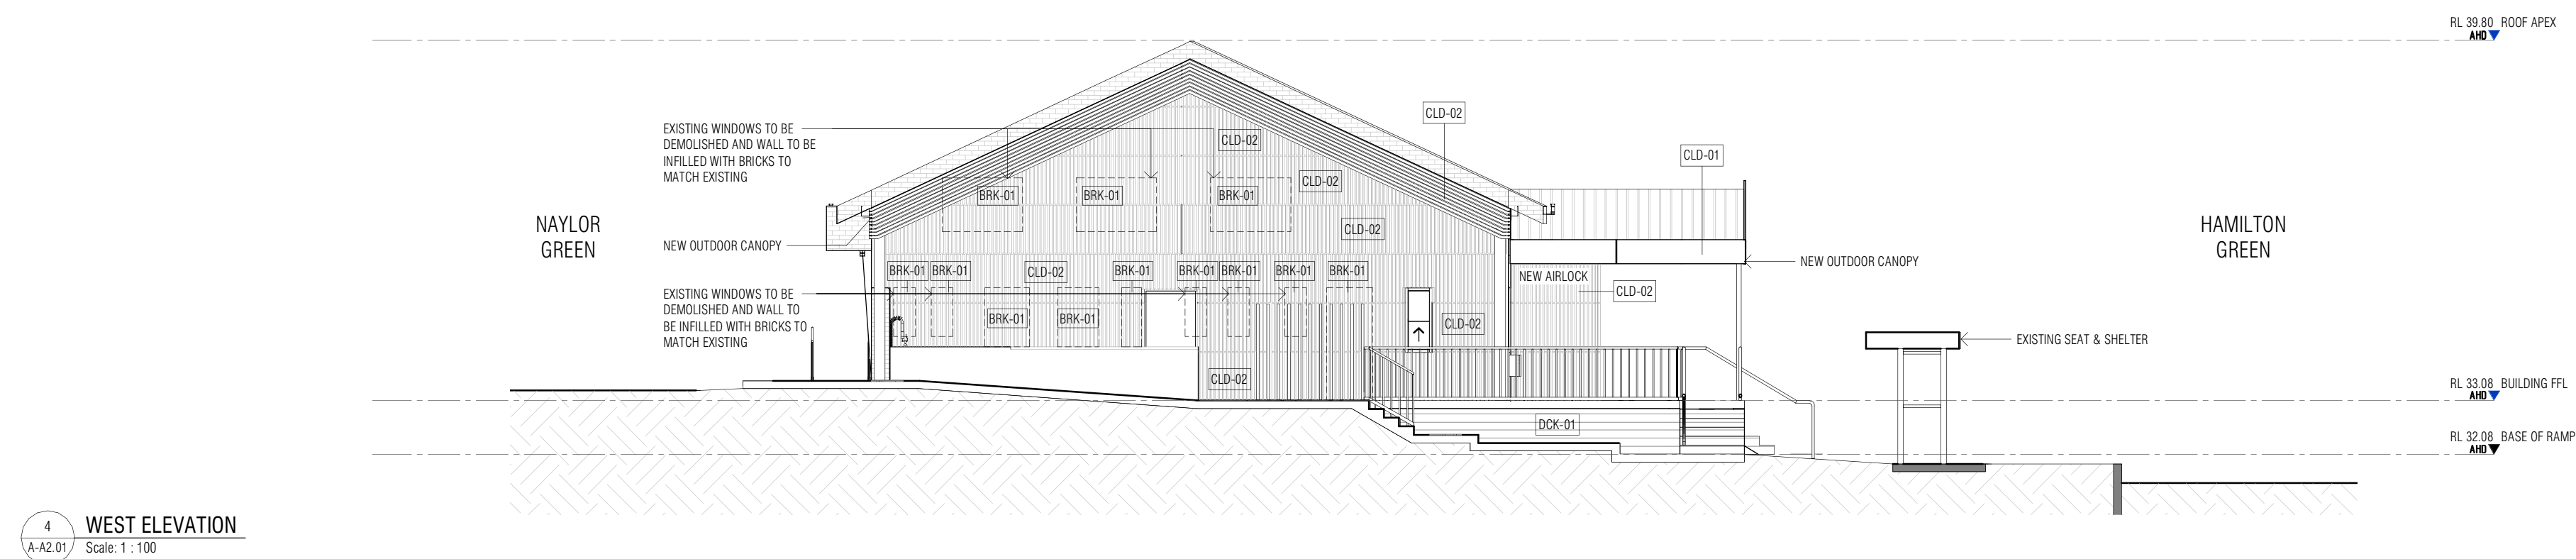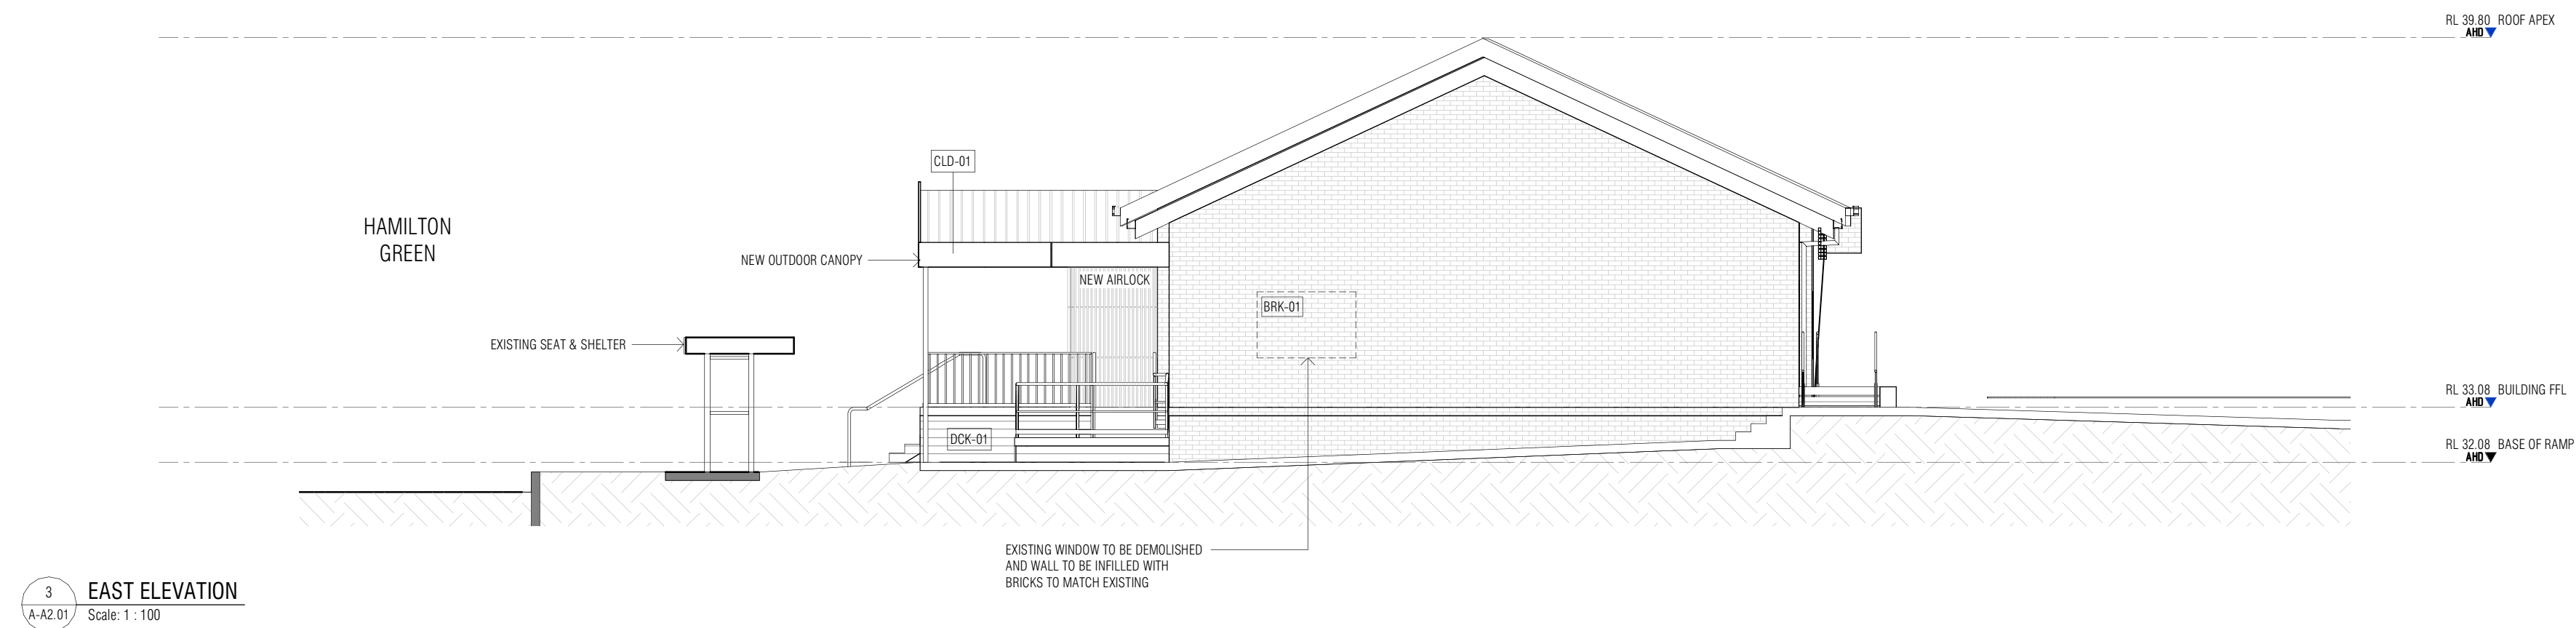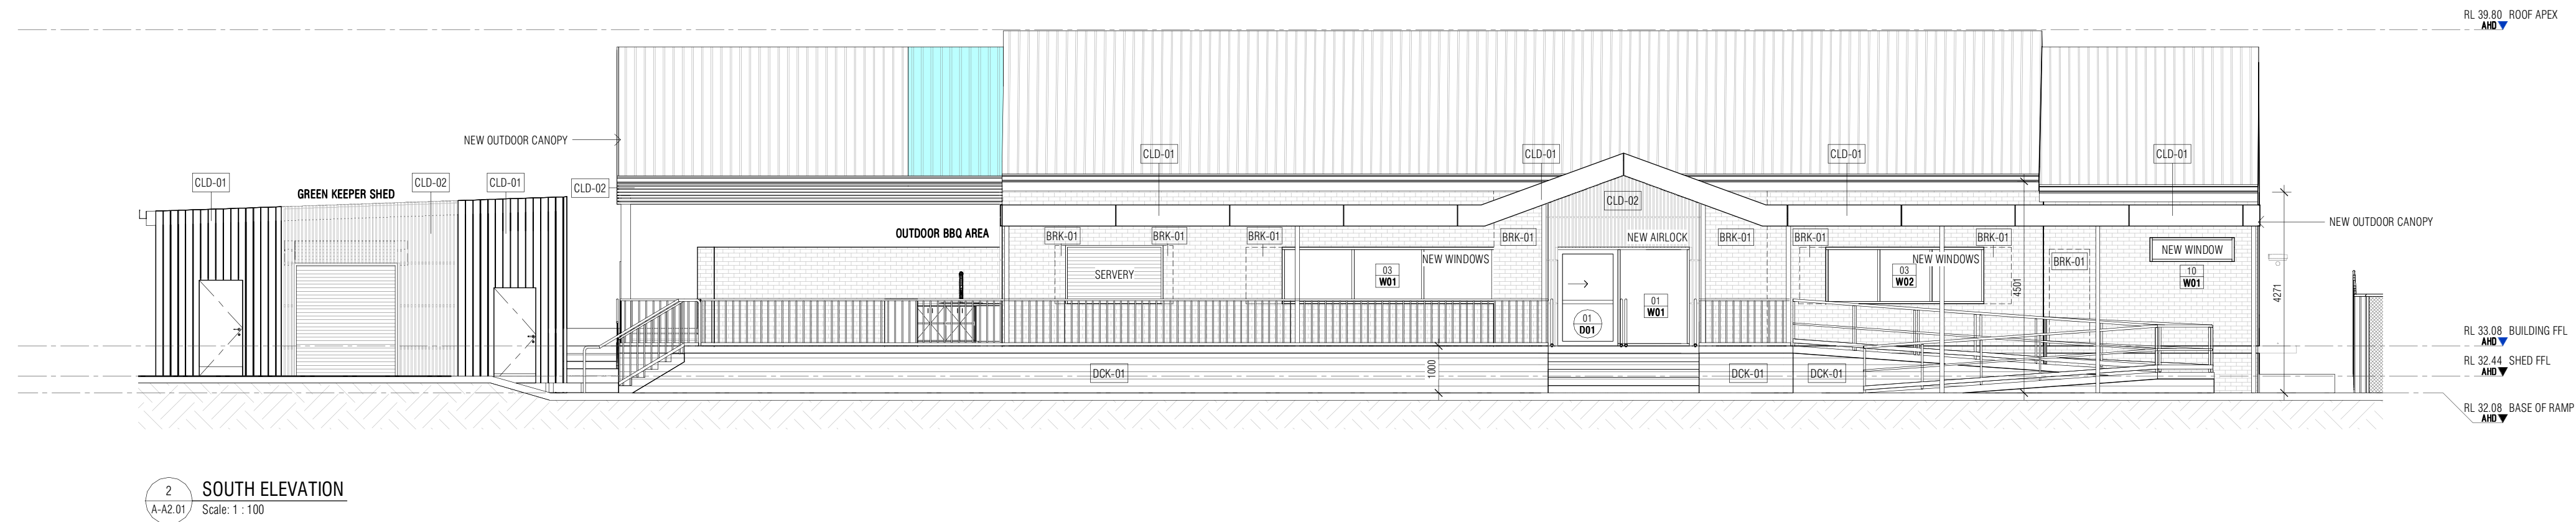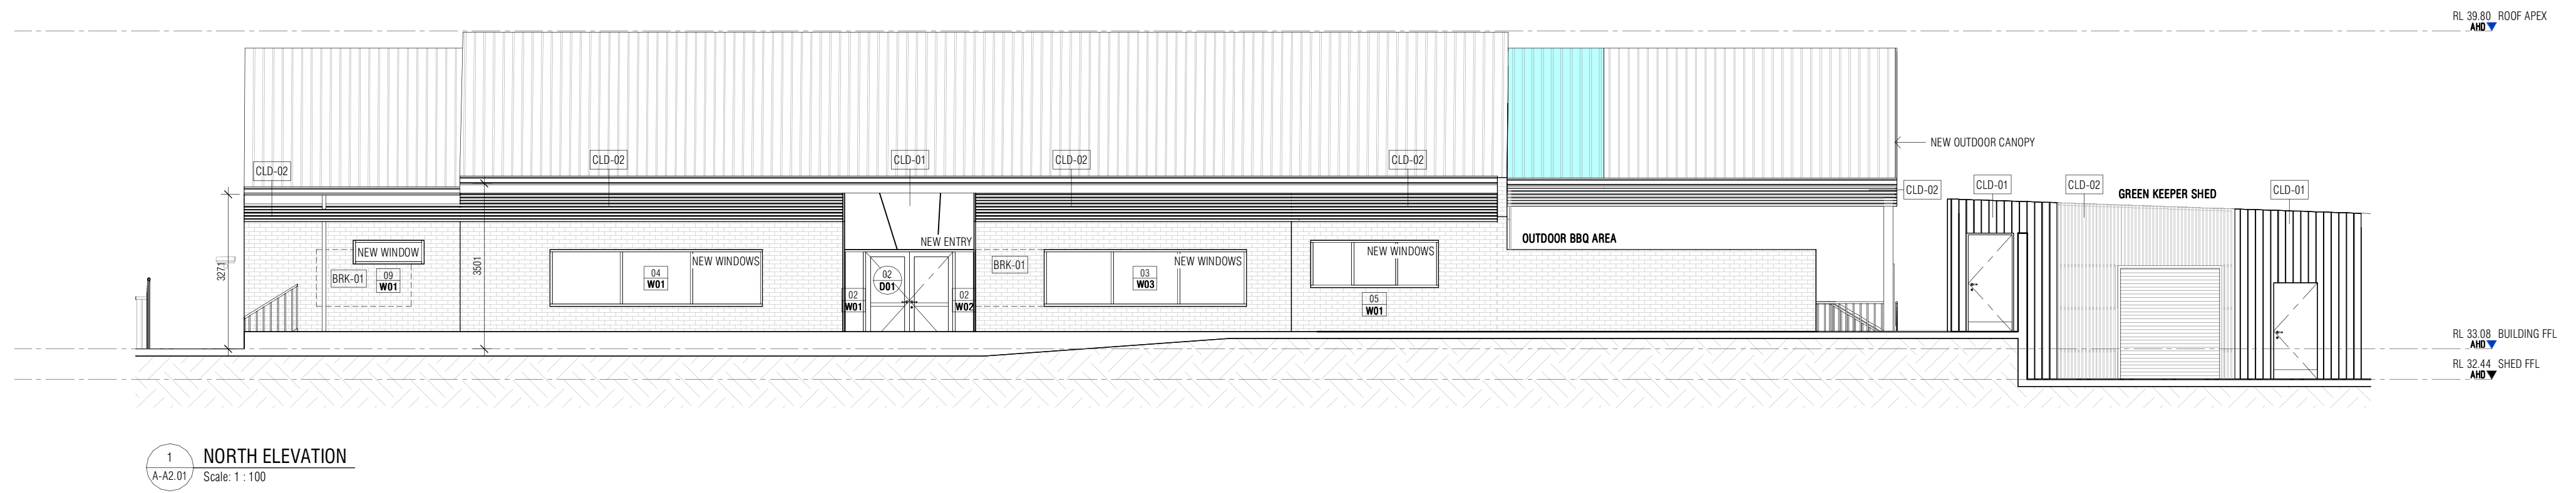

P04	07/04/2026	ISSUE TO QS	DG
P03	31/03/2026	ISSUE FOR CLIENT REVIEW	JAQ
P02	26/03/2026	ISSUE FOR CLIENT REVIEW	JAQ
P01	16/03/2026	ISSUE FOR CLIENT REVIEW	JAQ
P00	27/02/2026	ISSUE FOR CLIENT REVIEW	JAQ
REV	DATE	DESCRIPTION	AUTHOR

NOTE IMPORTANT.

THIS DRAWING IS TO BE READ IN CONJUNCTION WITH ALL OTHER CONTRACT DOCUMENTATION AND PROJECT SPECIFICATIONS PRIOR TO COMMENCEMENT OF ANY WORKS. ANY DISCREPANCIES ARE TO BE REPORTED TO THE SUPERINTENDENT FOR CLARIFICATION.
CONTRACTOR IS TO PROVIDE ALL ITEMS AS IMPLIED WITHIN THIS DOCUMENTATION INCLUDING ALL NECESSARY SUPPORT AND ACCESSORIES AS REQUIRED FOR COMPLETENESS.
DO NOT SCALE FROM THESE DRAWINGS. ALL DIMENSIONS TO BE VERIFIED ON SITE AND ANY DISCREPANCIES MUST BE REPORTED TO THE SUPERINTENDENT IMMEDIATELY BEFORE COMMENCING CONSTRUCTION OR SHOP DRAWINGS.

ALL 3D IMAGING USED IN THESE DRAWINGS IS INDICATIVE ONLY. ANY 3D IMAGING IS SHOWN FOR COORDINATION PURPOSES ONLY.

**PRELIMINARY -
NOT FOR CONSTRUCTION**

DO NOT SCALE

D1 STATUS

DRAWING **EXTERNAL ELEVATIONS**

DRAWING No. **A-A3.02**

PROJECT No. **0518ALPH**

AUTHOR **JAQ**


REVISION **P04**

SCALE @ A1 **1 : 100**

DATE



1 SECTION 01
A-A4.01 Scale: 1 : 100

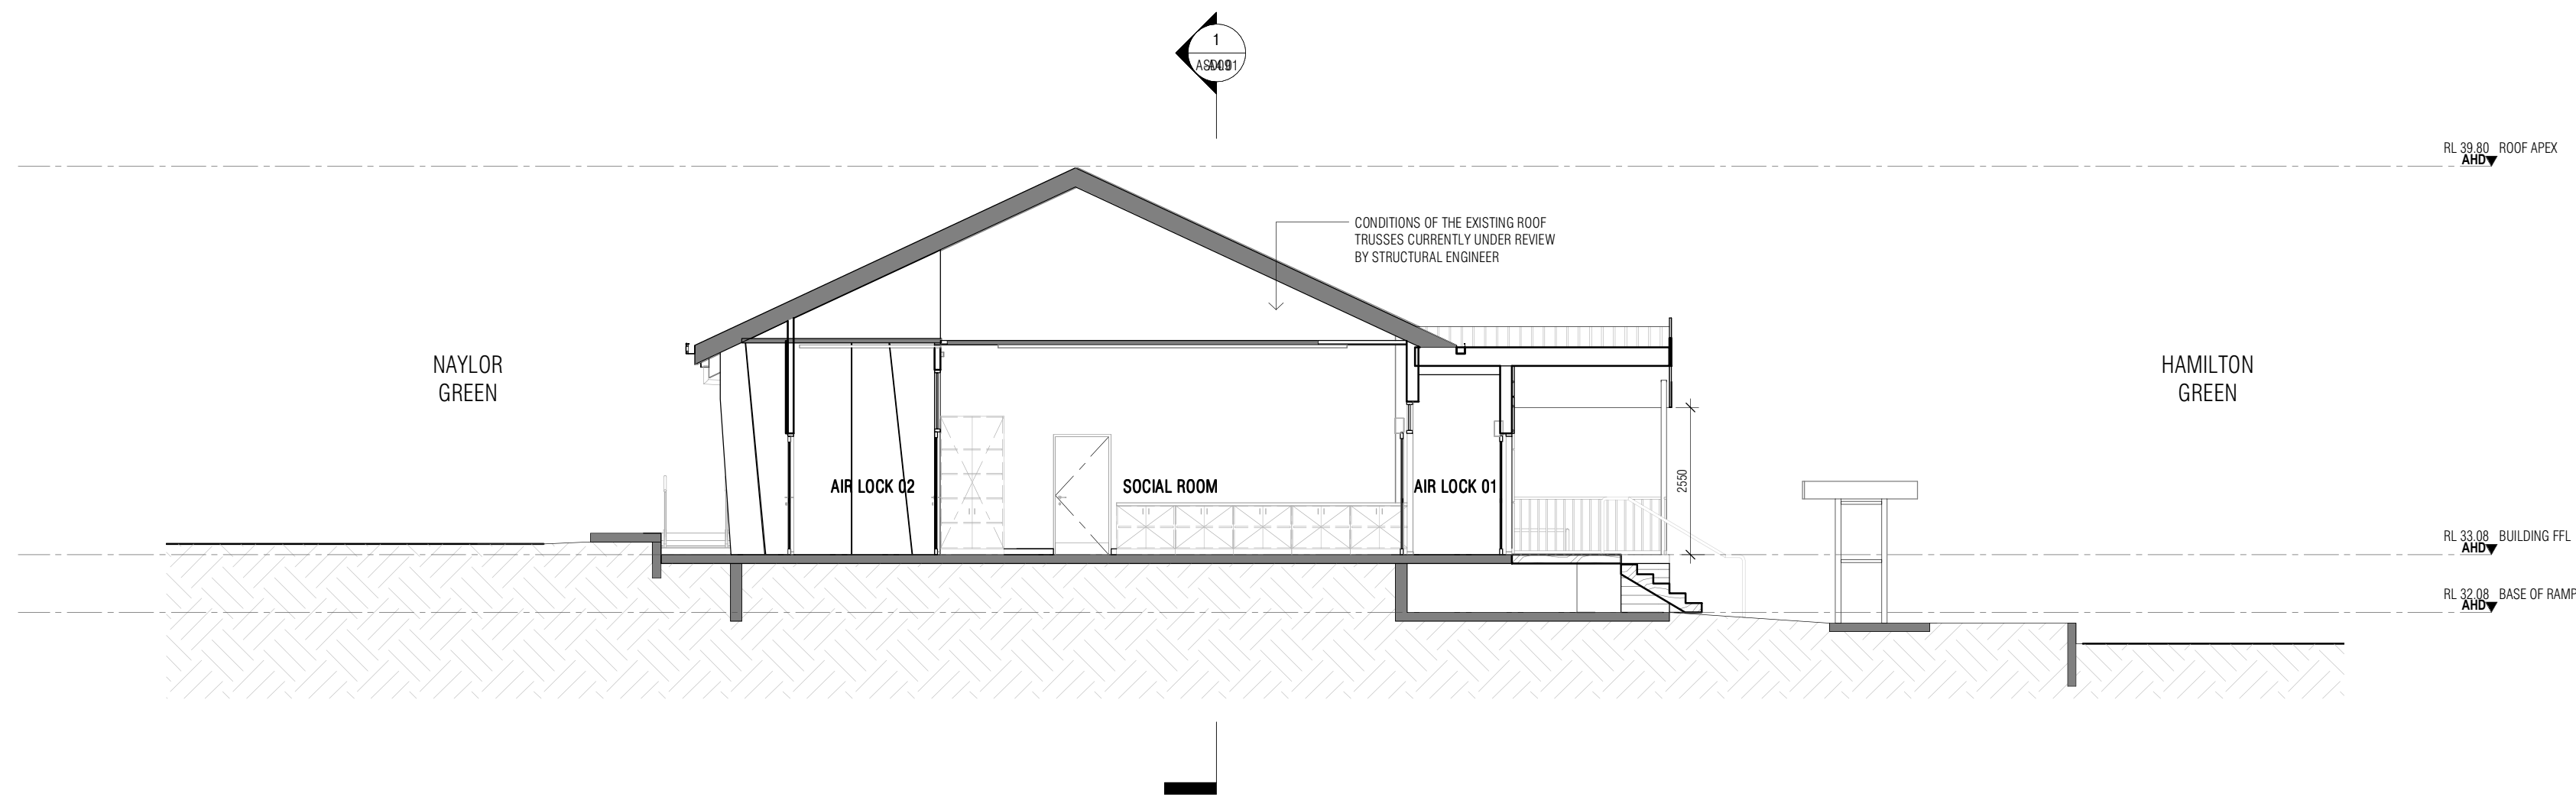

2 SECTION 02
A-A2.01 Scale: 1 : 100

P02	26/03/2026	ISSUE FOR CLIENT REVIEW	JAQ
P01	16/03/2026	ISSUE FOR CLIENT REVIEW	JAQ
P00	27/02/2026	ISSUE FOR CLIENT REVIEW	JAQ
REV	DATE	DESCRIPTION	AUTHOR

NOTE IMPORTANT.



THIS DRAWING IS TO BE READ IN CONJUNCTION WITH ALL OTHER CONTRACT DOCUMENTATION AND PROJECT SPECIFICATIONS PRIOR TO COMMENCEMENT OF ANY WORKS. ANY DISCREPANCIES ARE TO BE REPORTED TO THE SUPERINTENDENT FOR CLARIFICATION.
CONTRACTOR IS TO PROVIDE ALL ITEMS AS IMPLIED WITHIN THIS DOCUMENTATION INCLUDING ALL NECESSARY SUPPORT AND ACCESSORIES AS REQUIRED FOR COMPLETENESS.
DO NOT SCALE FROM THESE DRAWINGS. ALL DIMENSIONS TO BE VERIFIED ON SITE AND ANY DISCREPANCIES MUST BE REPORTED TO THE SUPERINTENDENT IMMEDIATELY BEFORE COMMENCING CONSTRUCTION OR SHOP DRAWINGS.

ALL 3D IMAGING USED IN THESE DRAWINGS IS INDICATIVE ONLY. ANY 3D IMAGING IS SHOWN FOR COORDINATION PURPOSES ONLY.

PRELIMINARY -
NOT FOR CONSTRUCTION

DO NOT SCALE

D1 STATUS

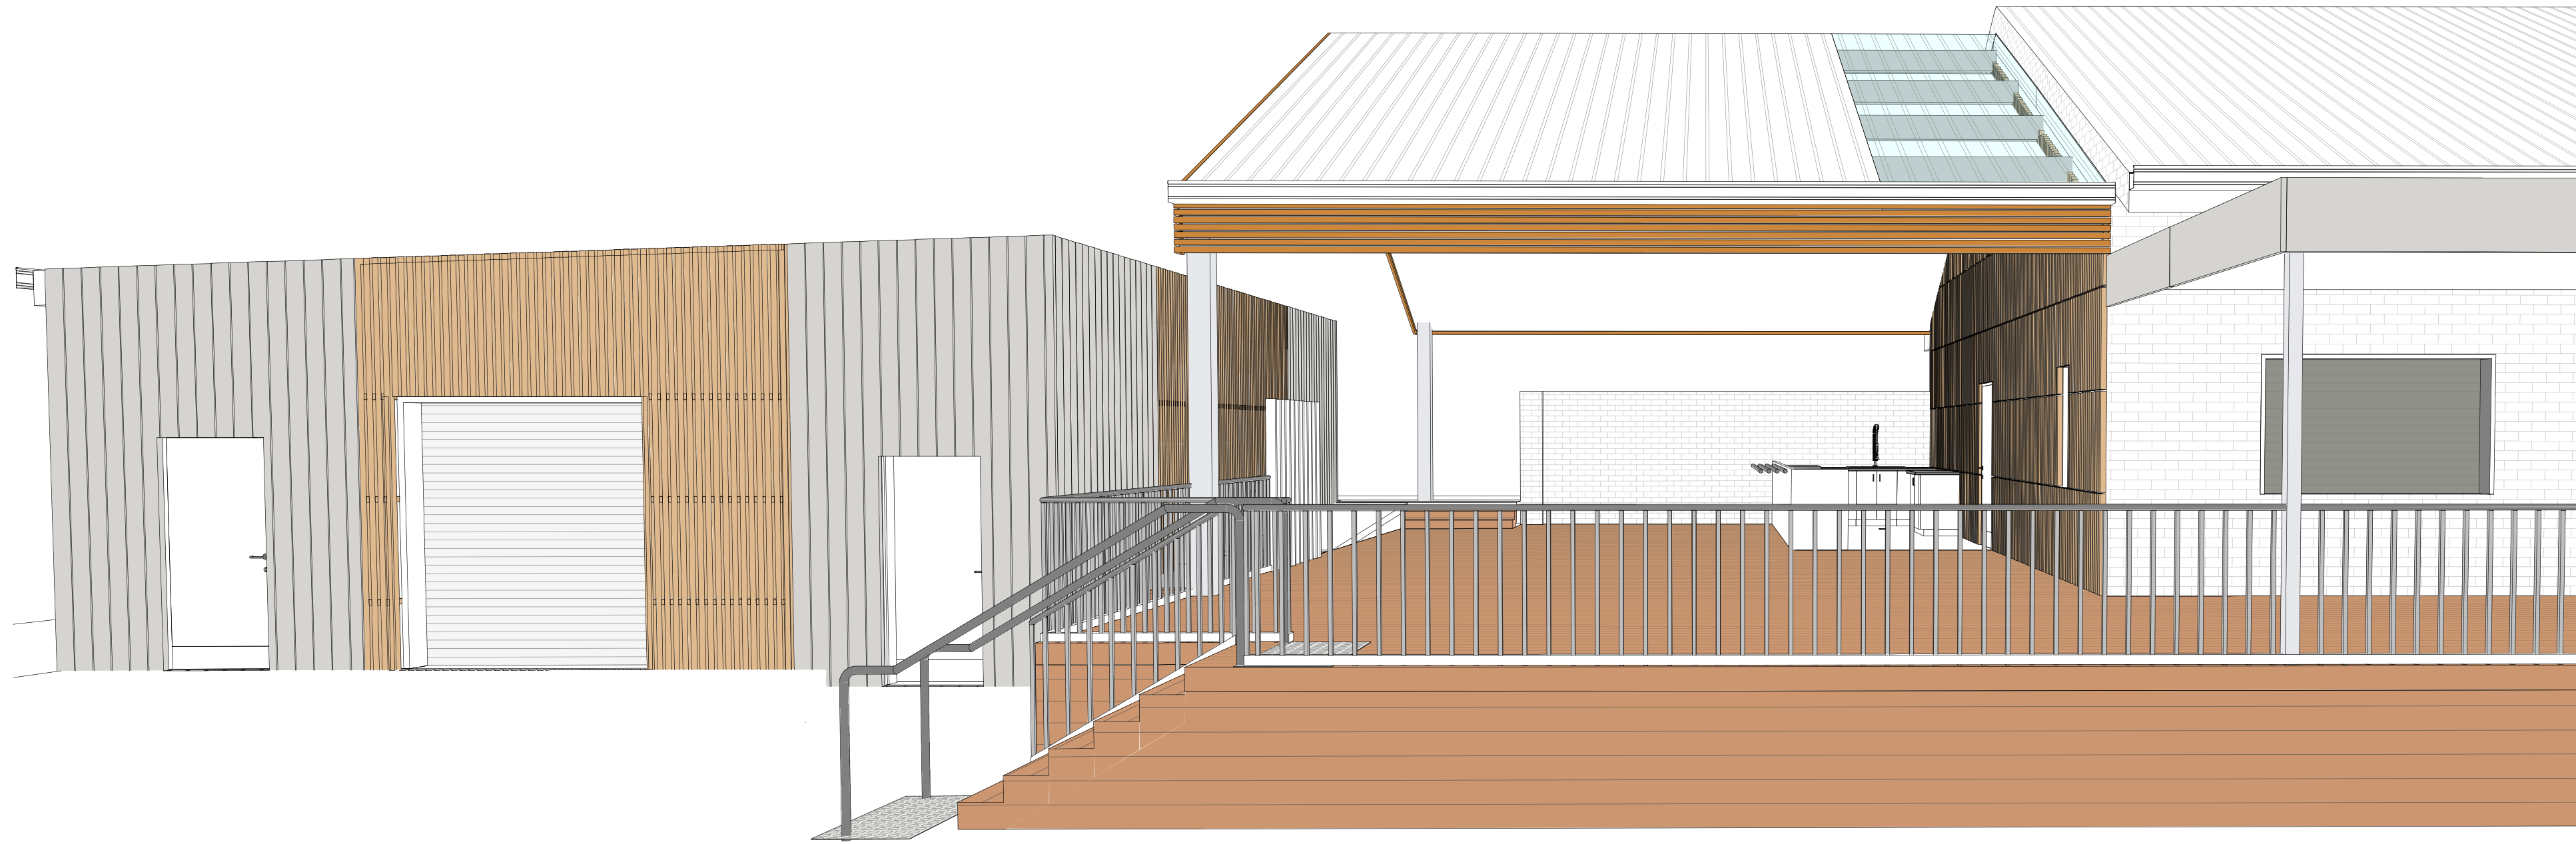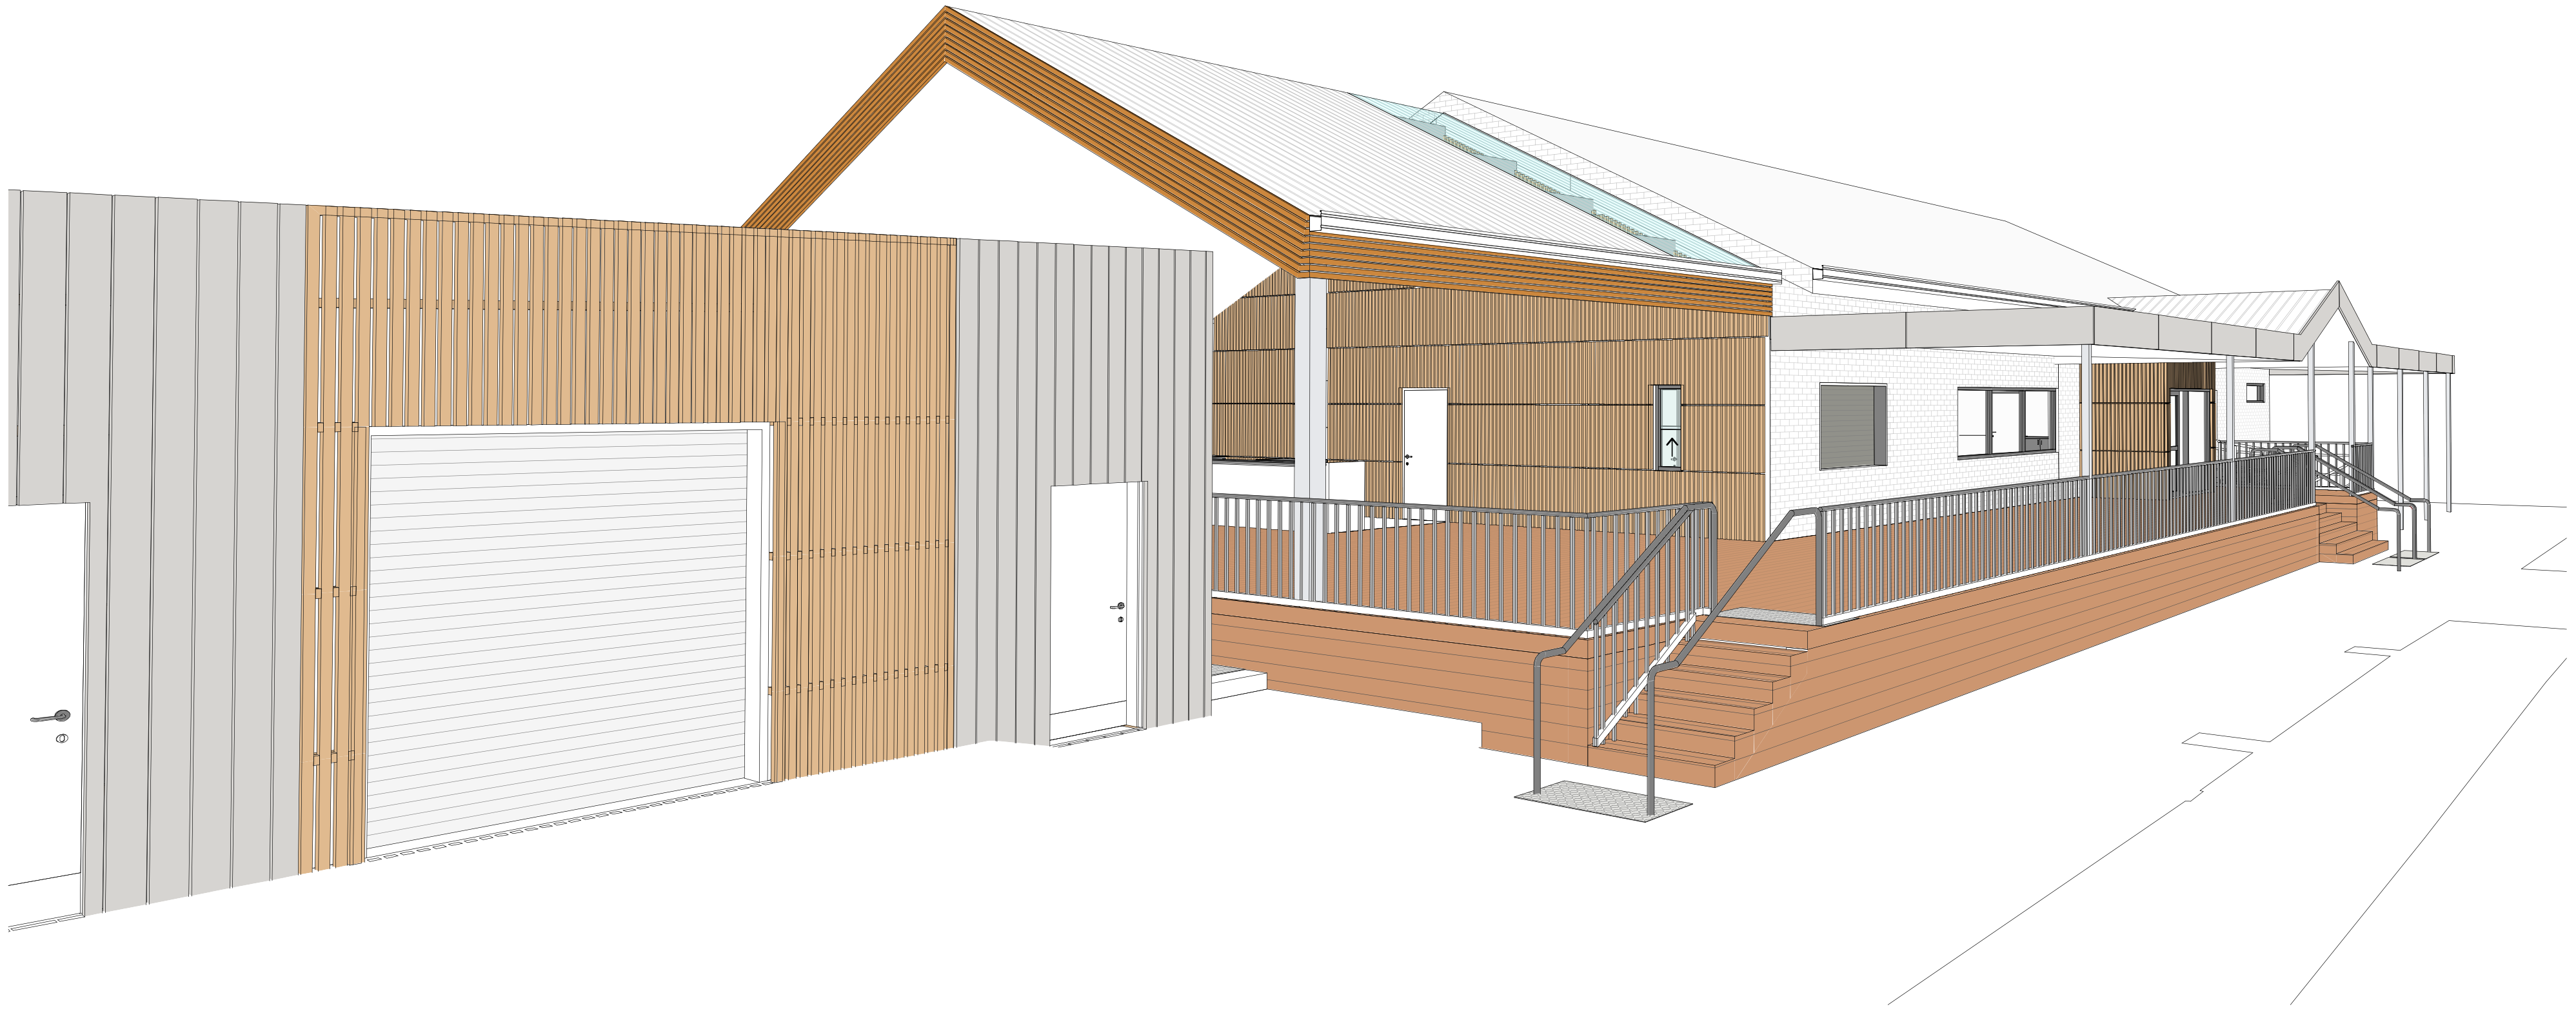

P03	31/03/2026	ISSUE FOR CLIENT REVIEW	JAQ
P02	26/03/2026	ISSUE FOR CLIENT REVIEW	JAQ
P01	16/03/2026	ISSUE FOR CLIENT REVIEW	JAQ
P00	27/02/2026	ISSUE FOR CLIENT REVIEW	JAQ
REV	DATE	DESCRIPTION	AUTHOR

NOTE IMPORTANT.

THIS DRAWING IS TO BE READ IN CONJUNCTION WITH ALL OTHER CONTRACT DOCUMENTATION AND PROJECT SPECIFICATIONS PRIOR TO COMMENCEMENT OF ANY WORKS. ANY DISCREPANCIES ARE TO BE REPORTED TO THE SUPERINTENDENT FOR CLARIFICATION.
CONTRACTOR IS TO PROVIDE ALL ITEMS AS IMPLIED WITHIN THIS DOCUMENTATION INCLUDING ALL NECESSARY SUPPORT AND ACCESSORIES AS REQUIRED FOR COMPLETENESS.
DO NOT SCALE FROM THESE DRAWINGS. ALL DIMENSIONS TO BE VERIFIED ON SITE AND ANY DISCREPANCIES MUST BE REPORTED TO THE SUPERINTENDENT IMMEDIATELY BEFORE COMMENCING CONSTRUCTION OR SHOP DRAWINGS.

ALL 3D IMAGING USED IN THESE DRAWINGS IS INDICATIVE ONLY. ANY 3D IMAGING IS SHOWN FOR COORDINATION PURPOSES ONLY.

PRELIMINARY -
NOT FOR CONSTRUCTION

DO NOT SCALE

D1 STATUS

DRAWING PERSPECTIVE VIEWS 01

DRAWING No. **A-A7.05**

PROJECT No. 0518ALPH

AUTHOR JAQ

REVISION

P03

SCALE @ A1

DATE

